



15/03/2026
CONCEPT

PAULIN WALKER WHARE
1043 EARNSCLEUGH RD CLYDE

PAULIN STUDIO
ROB@PAULINSTUDIO.CO.NZ

DRAWING TRANSMITTAL			
ID	Drawing	Scale	Rev
A000	COVER PAGE	1:1000	RC
A001	SITE PLAN	1:500	RC
A101	FLOOR PLAN	1:50	RC
A201	ELEVATIONS	1:50	RC
A202	ELEVATIONS	1:50	RC
A301	SECTIONS	1:50	RC
A601	VISUALISATION		RC
A602	VISUALISATION		RC

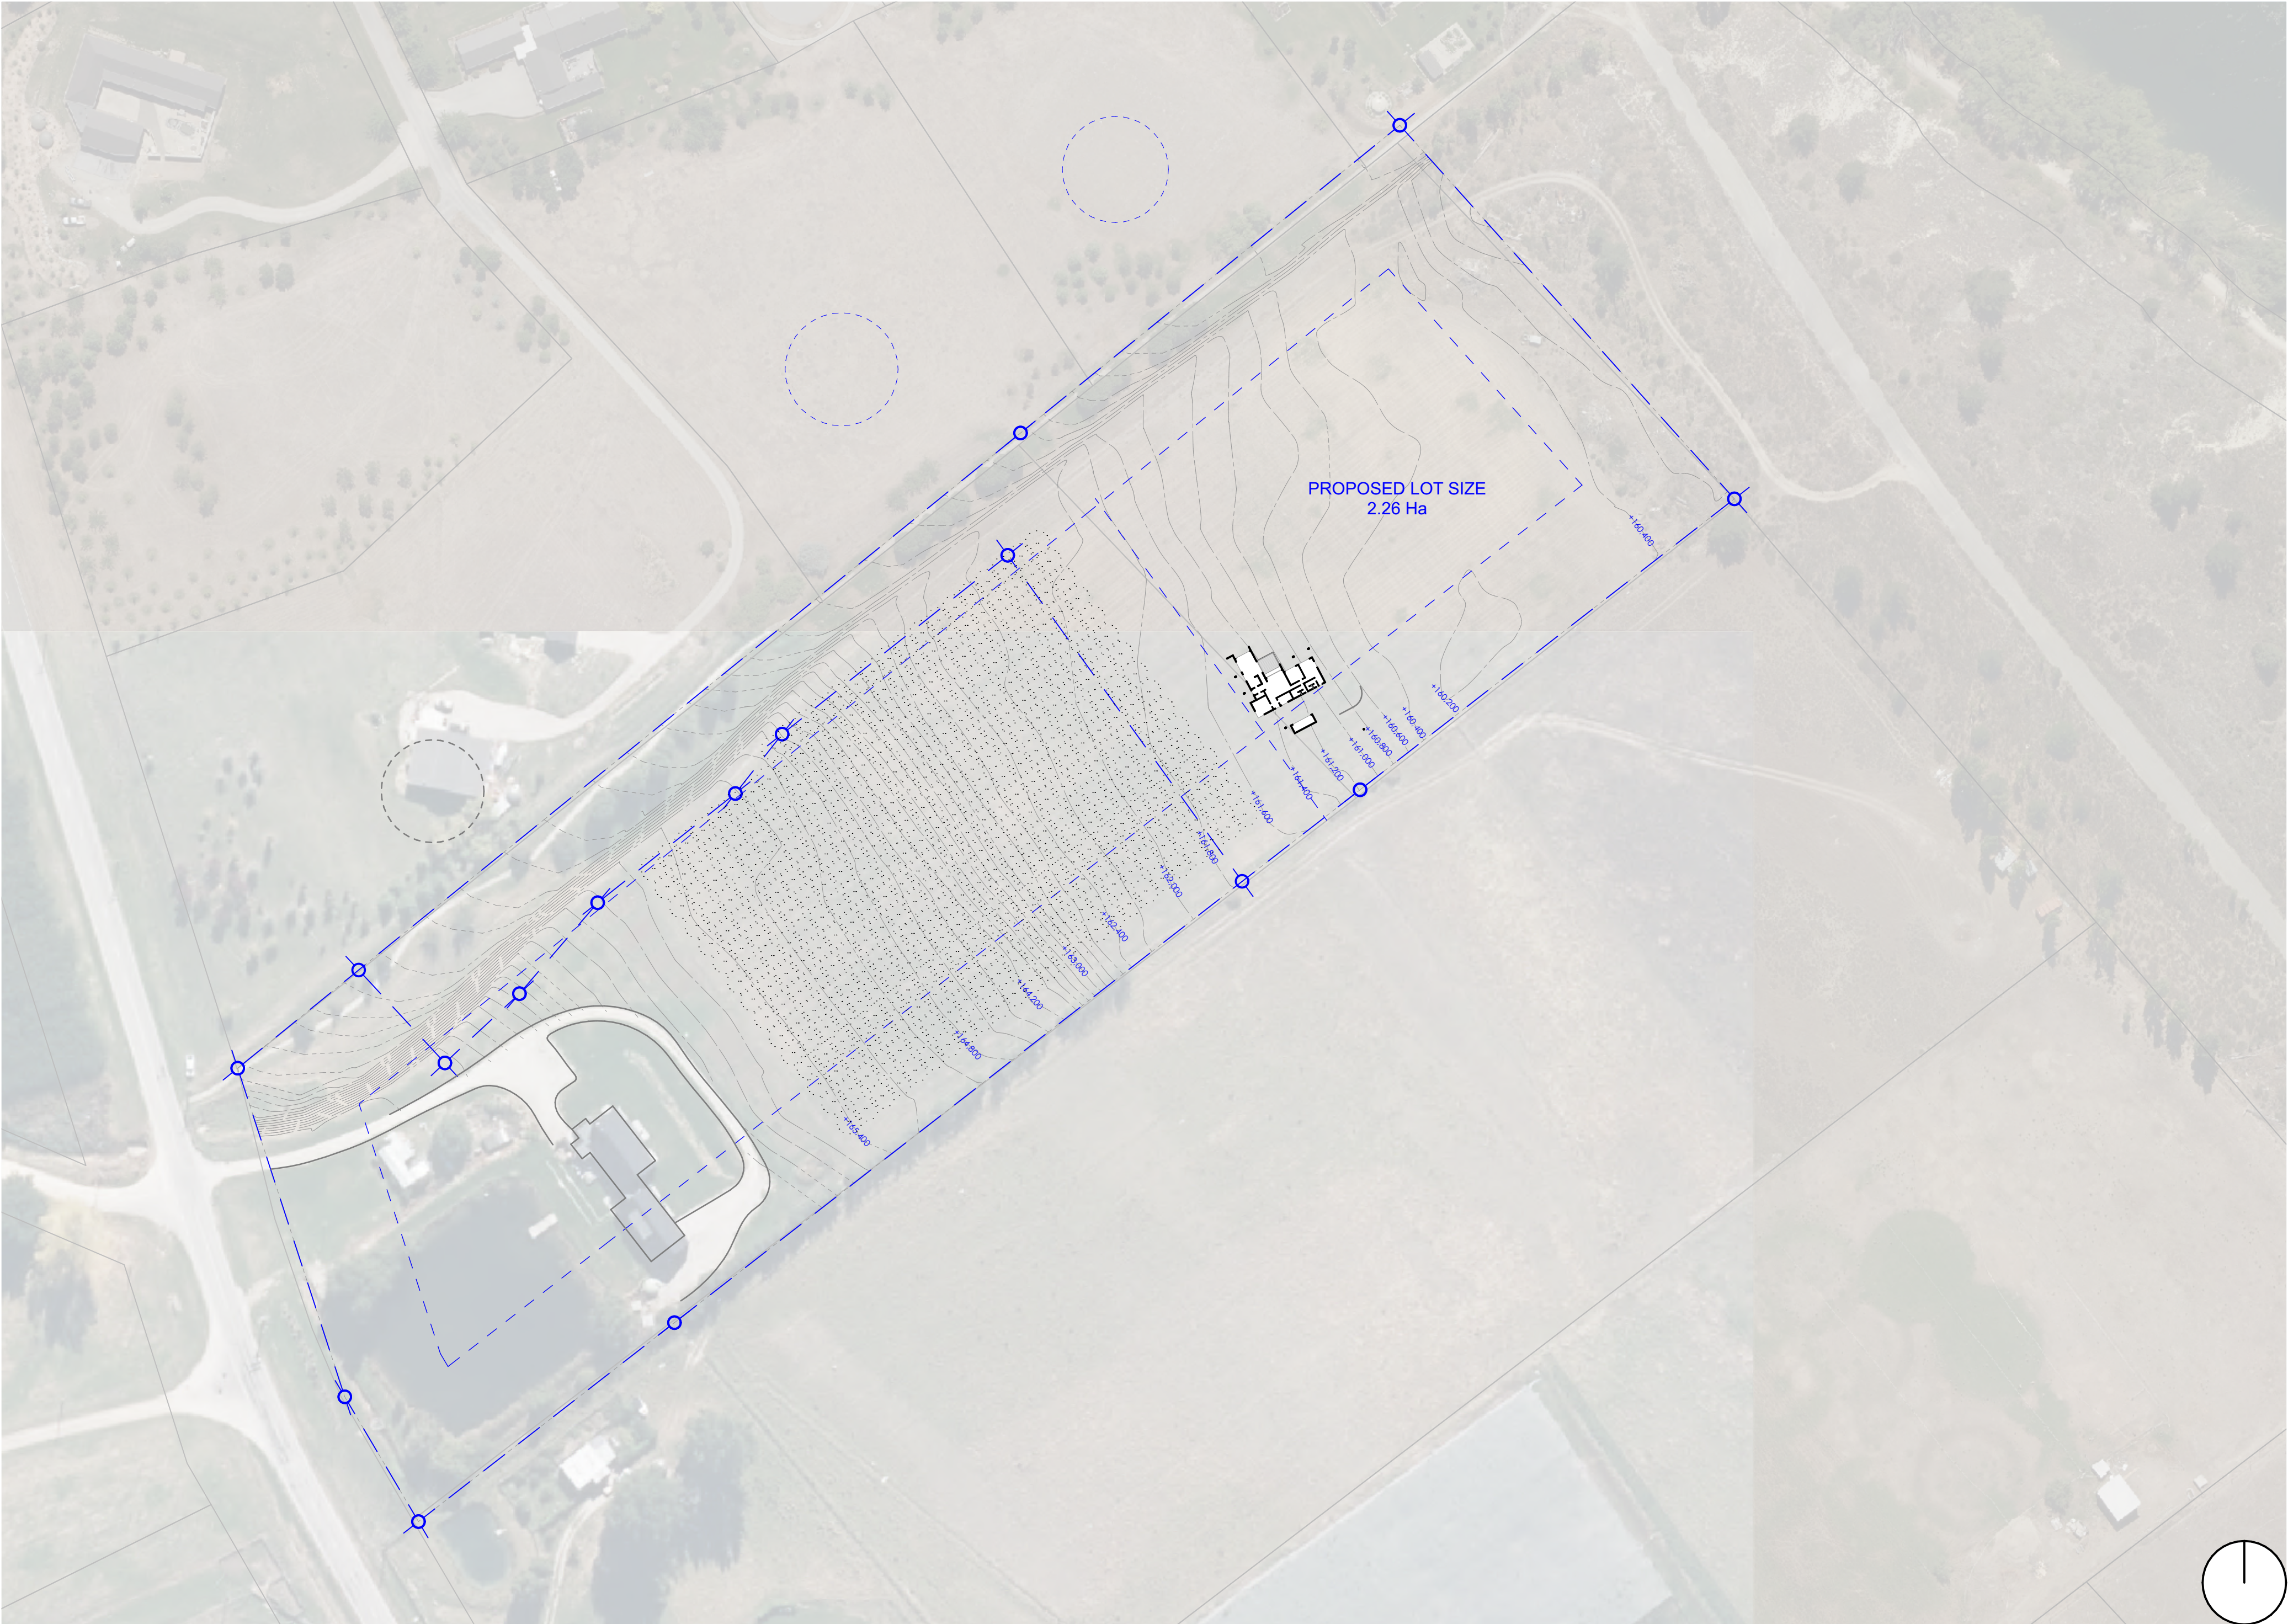

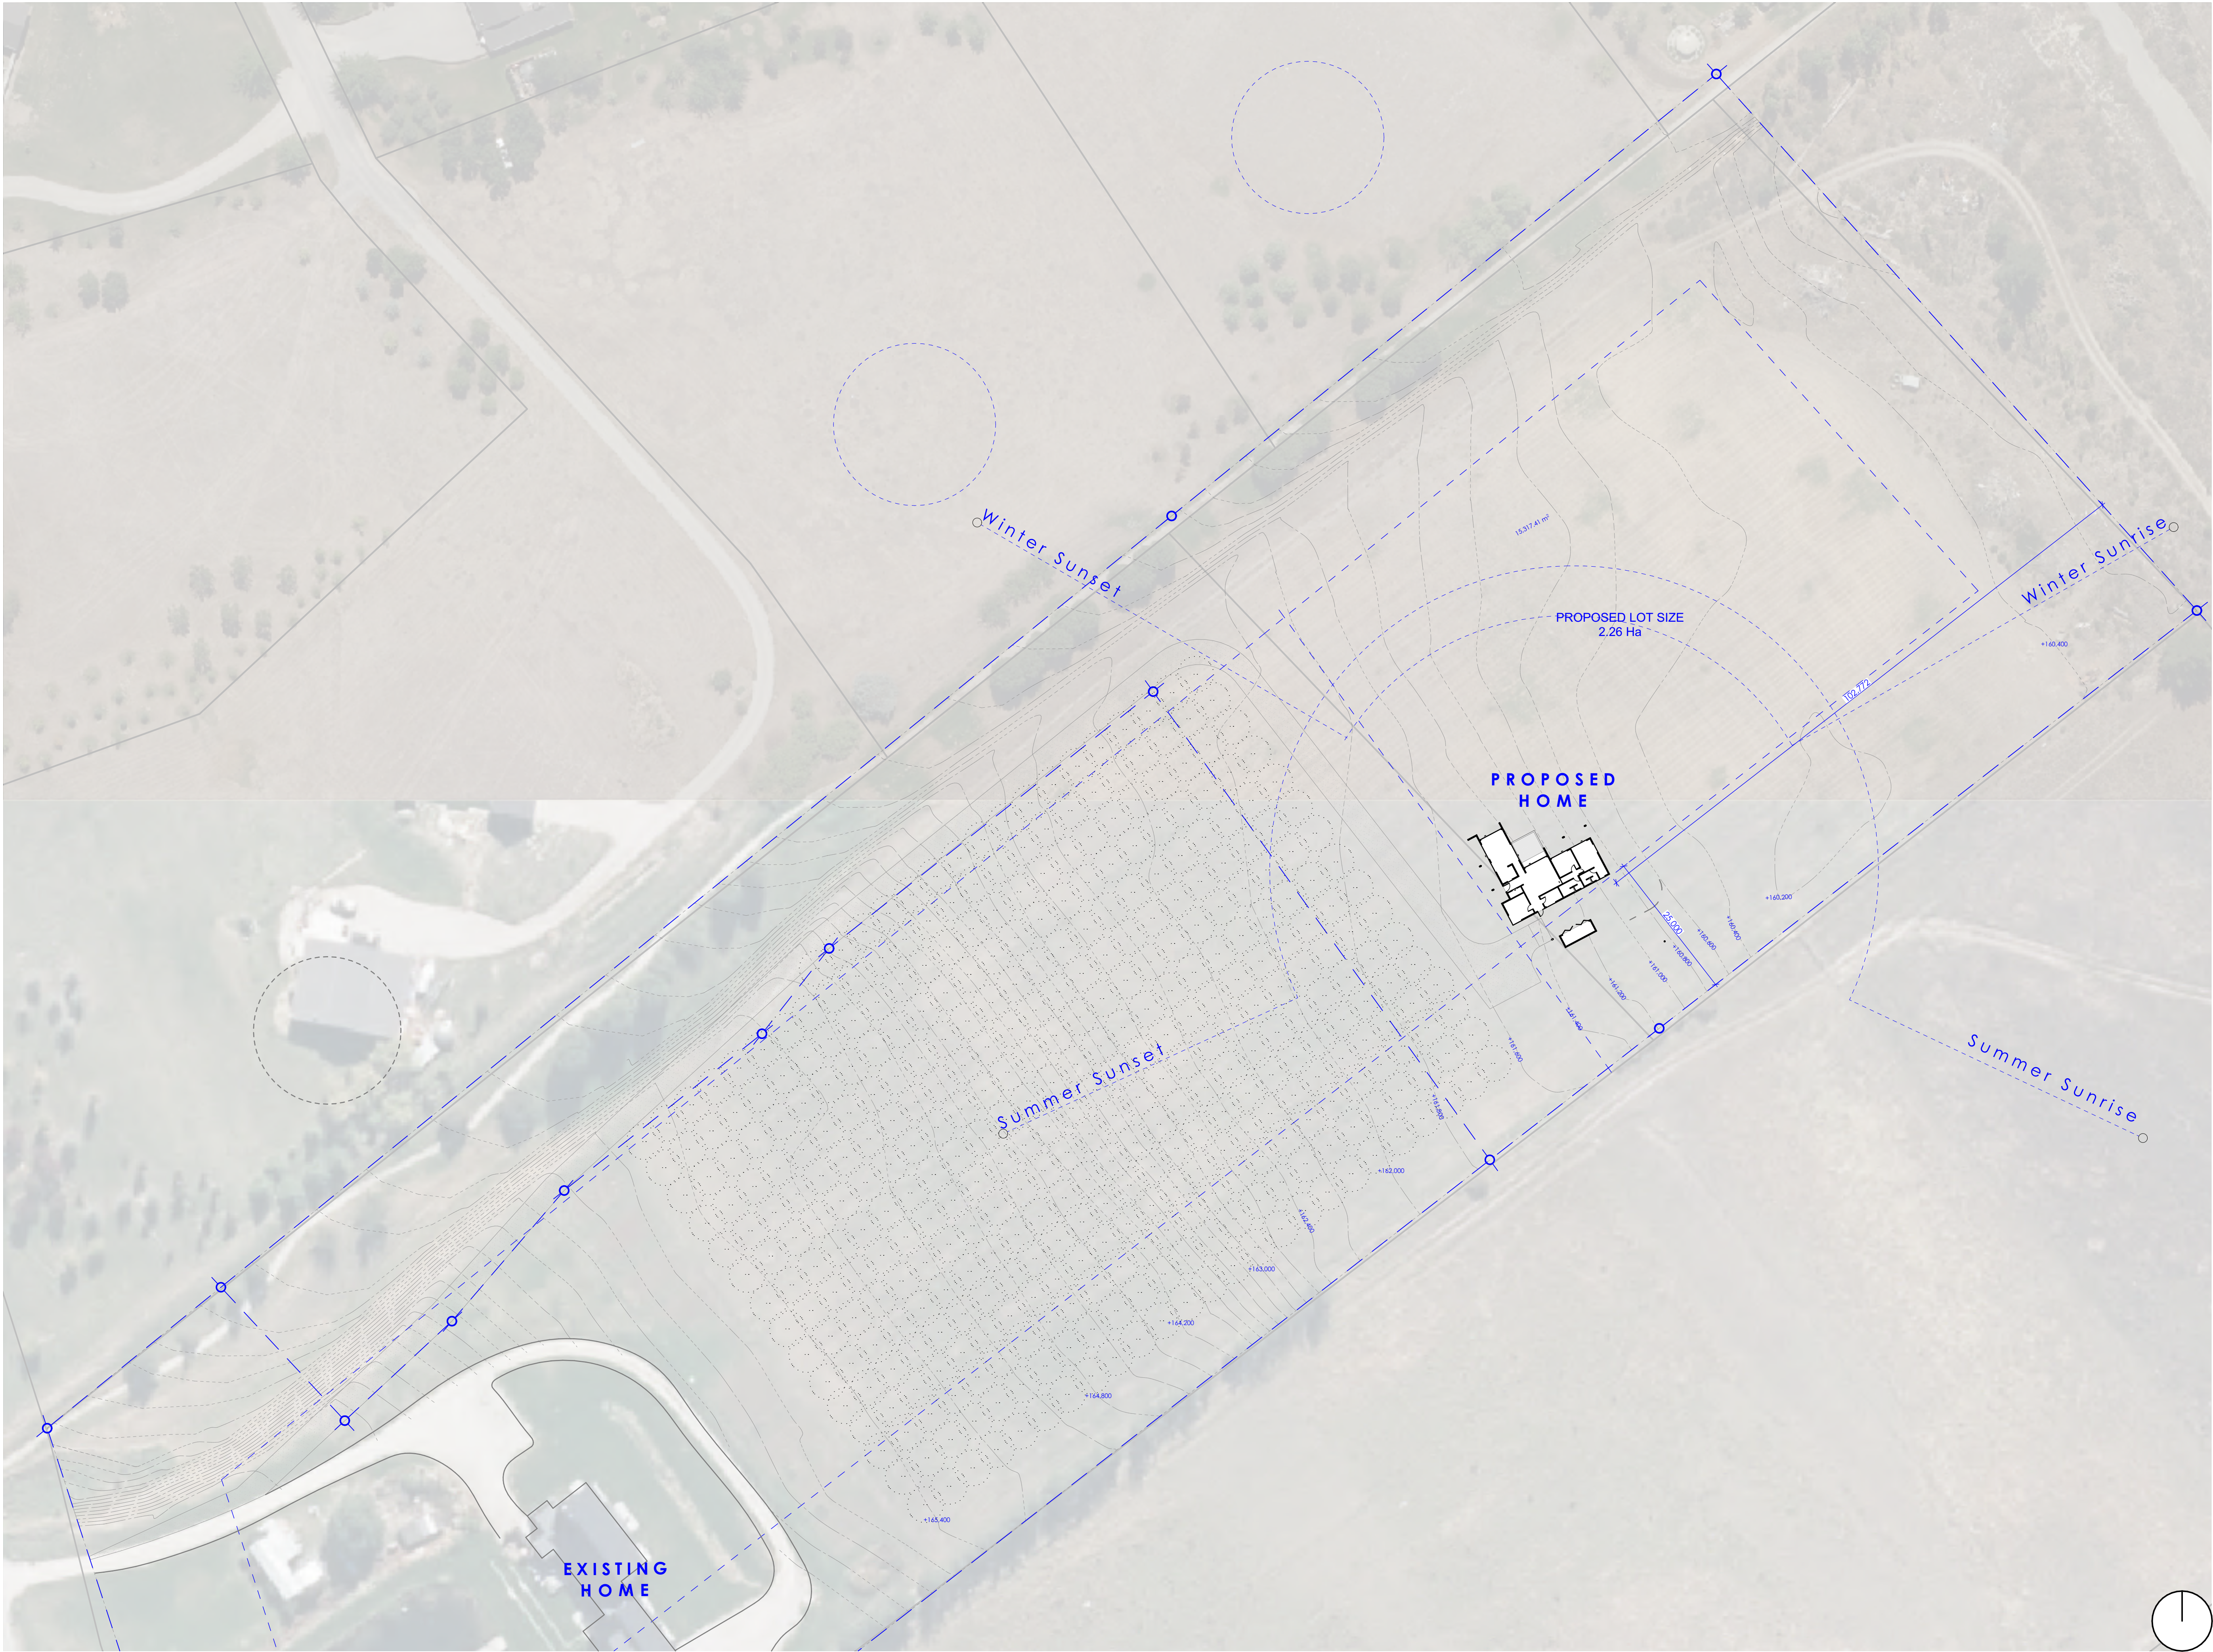

General Notes

01.
This information must be solely and only used for the coordination and/or construction of the current project by the client or commissioning party. Third parties cannot rely on or use the data contained here in.
02.
All works are to comply with NZS 3604 - 2001, the NZ building code & best trade practices.
03.
All drawings to be read in conjunction with engineers drawings & report.
04.
Contractor shall supply and fix all necessary flashings and sealants to provide a weathertight building.
05.
Refer to written notations. Do not scale off drawings.
06.
Report any discrepancy between drawings and written specification to the architect/designer.
07.
Drawings 50% @ A3.

PS

PAULIN WALKER
WHARE

1043 EARNSCLEUGH RD
CLYDE

SHEET TITLE:

SITE PLAN


SCALE 1:500 @ A1


ISSUED: 15/03/2026

PROJECT #: 2303


A001

REVISION:

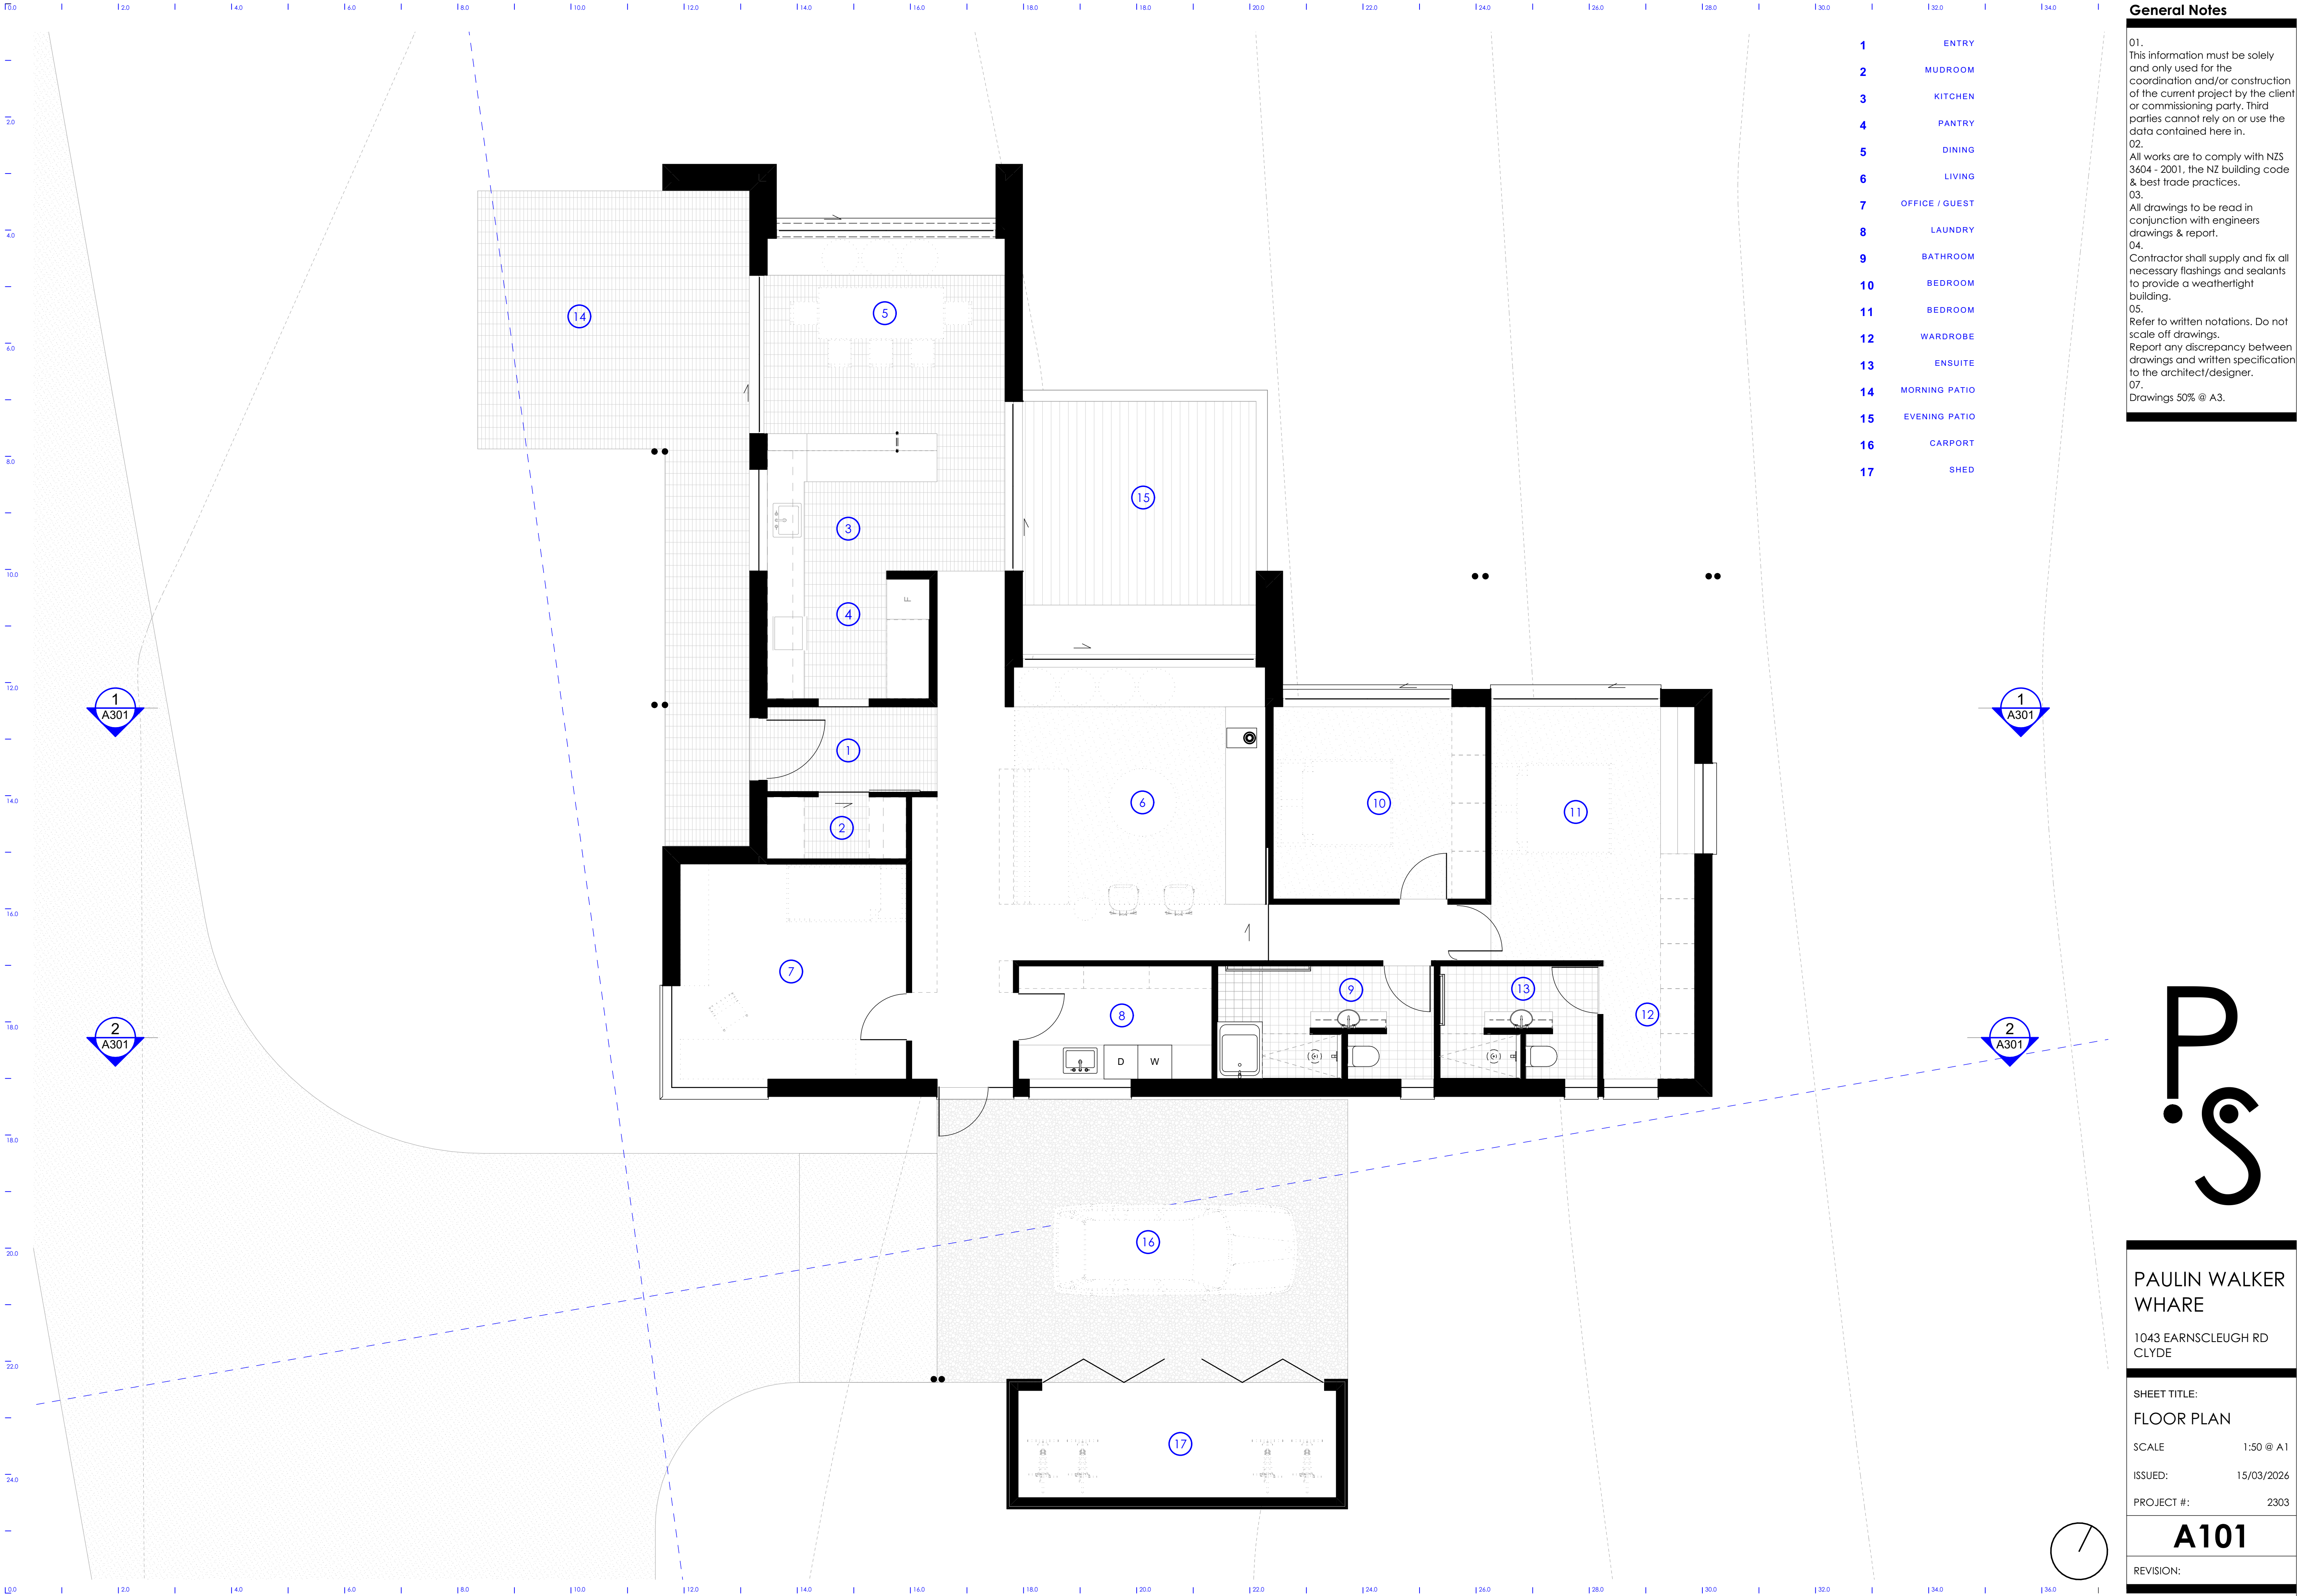


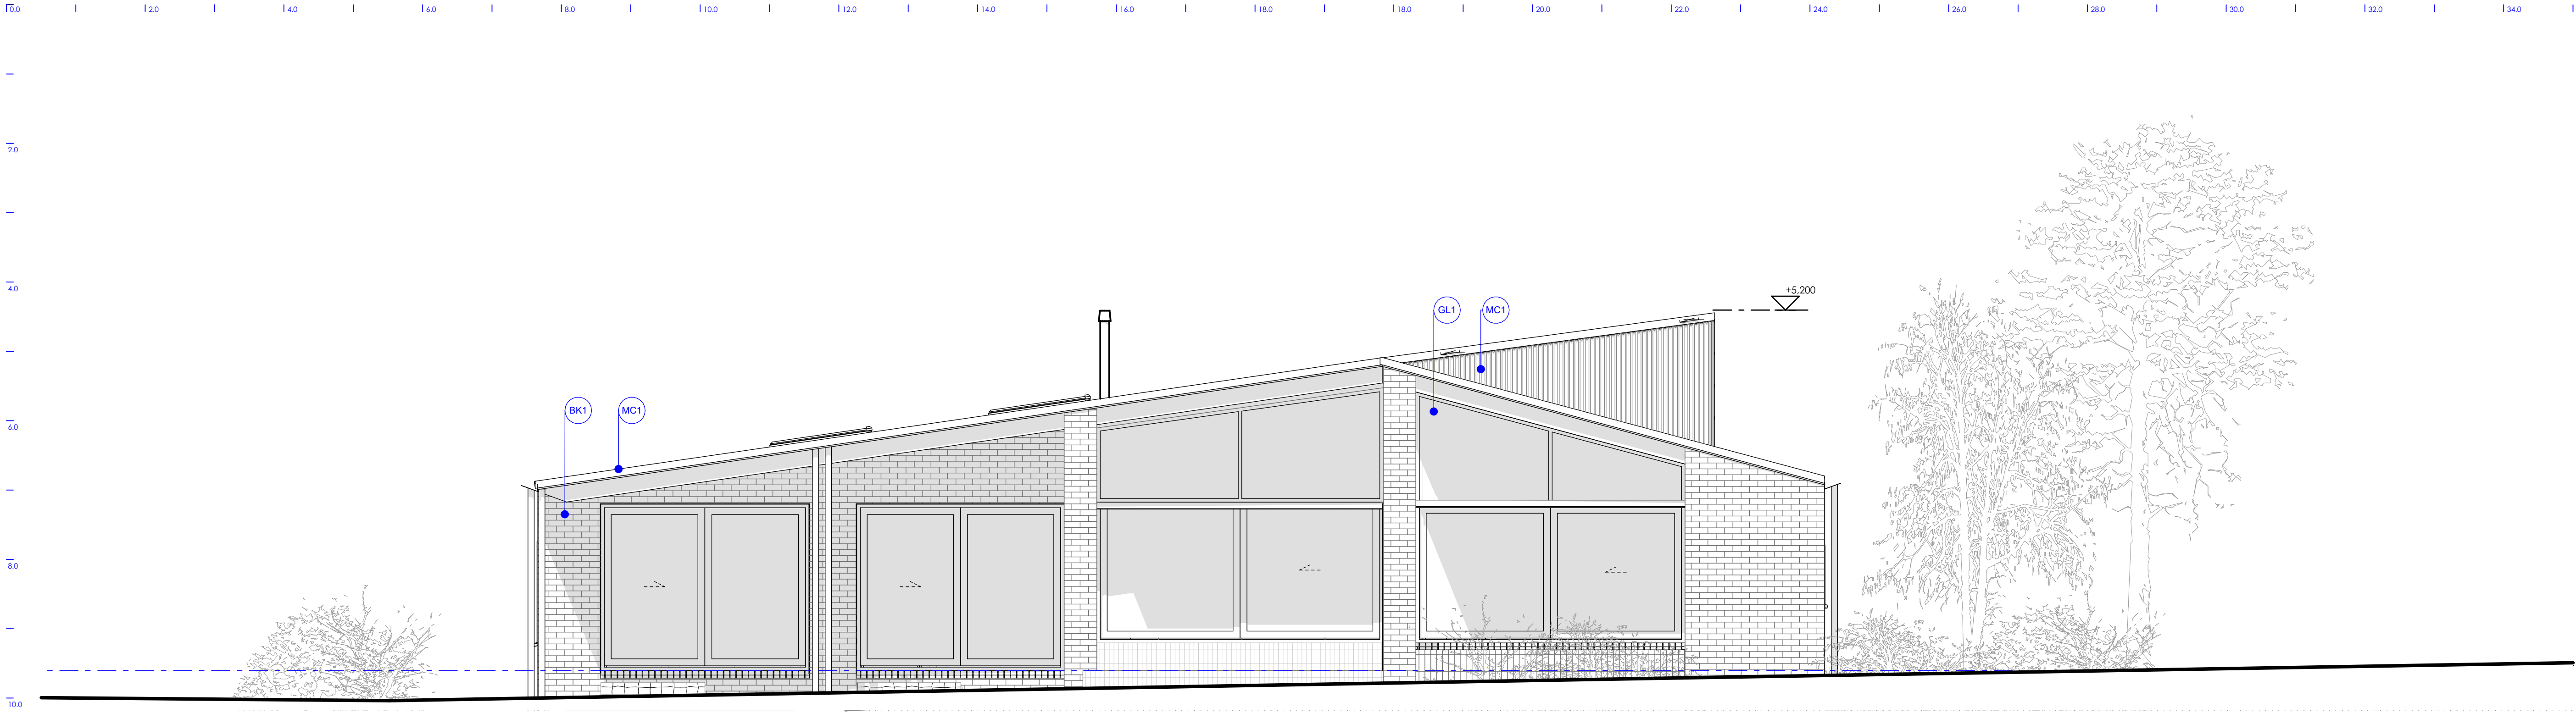


1 ELEVATION 1
1:50 @ A1

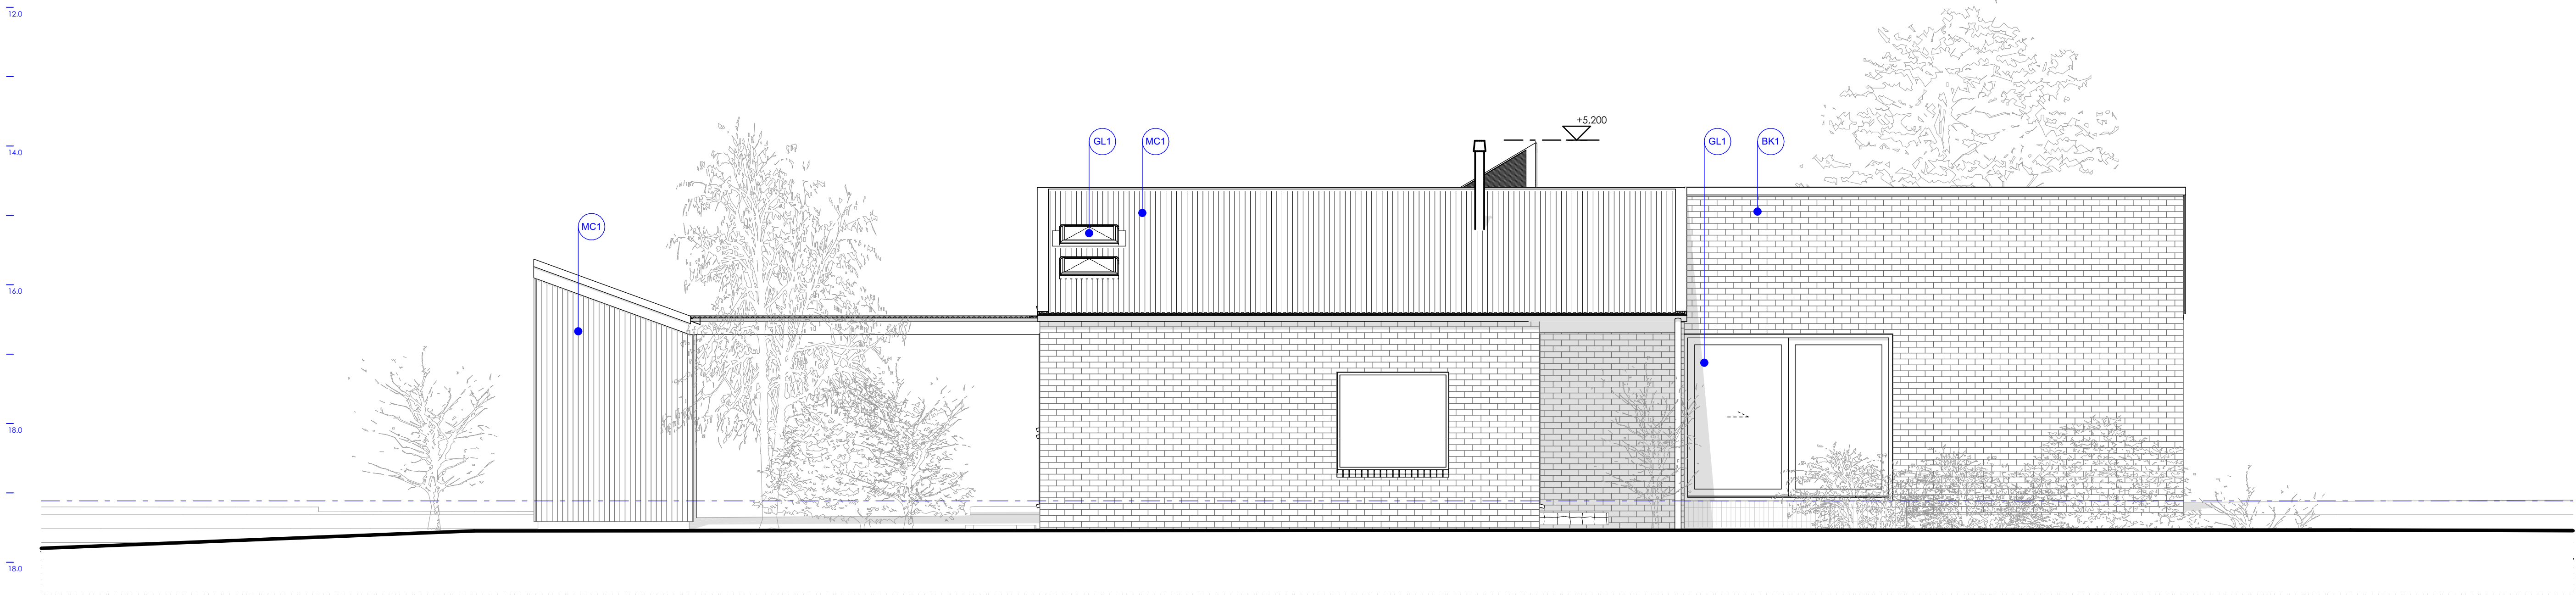

2 ELEVATION 2
1:50 @ A1

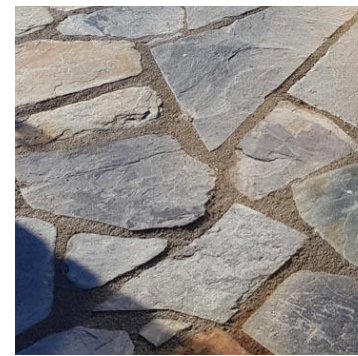


ST1
STONE PAVING
LOCALLY SOURCED SCHIST PAVING
NO COATING - LRV NA

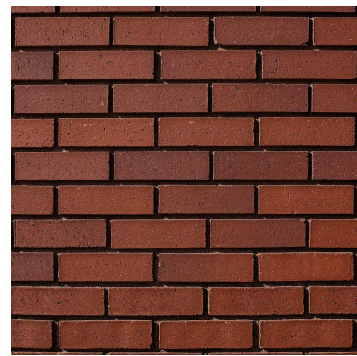

BK1
BRICK CLADDING
NATURAL CLAY BRICK
NO COATING - LRV <15%



TD1
TIMBER DECKING
FSC TIMBER DECKING
NATURAL OIL COAT - LRV NA

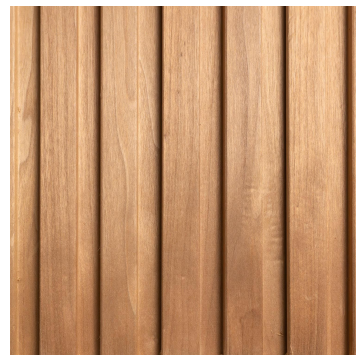

TC1
TIMBER CLADDING
FSC TIMBER VERTICAL CLADDING & WINDOW TRIMS
NATURAL OIL COAT - LRV NA



GL1
GLASS
GLASS WINDOWS & DOORS WITH LOW REFLECTIVITY COATING
GLASS COATING - LRV <8%



MC1
METAL CLADDING
COLORSTEEL PROFILED CORRUGATE ROOFING, FLASHINGS & CLADDING
SCORIA COLOUR - LRV 10%

General Notes

01. This information must be solely and only used for the coordination and/or construction of the current project by the client or commissioning party. Third parties cannot rely on or use the data contained here in.
02. All works are to comply with NZS 3604 - 2001, the NZ building code & best trade practices.
03. All drawings to be read in conjunction with engineers drawings & report.
04. Contractor shall supply and fix all necessary flashings and sealants to provide a weathertight building.
05. Refer to written notations. Do not scale off drawings.
06. Report any discrepancy between drawings and written specification to the architect/designer.
07. Drawings 50% @ A3.

PS

PAULIN WALKER
WHARE

1043 EARNSCLEUGH RD
CLYDE

SHEET TITLE:
ELEVATIONS


SCALE 1:50 @ A1

ISSUED: 15/03/2026


PROJECT #: 2303

A201


REVISION:

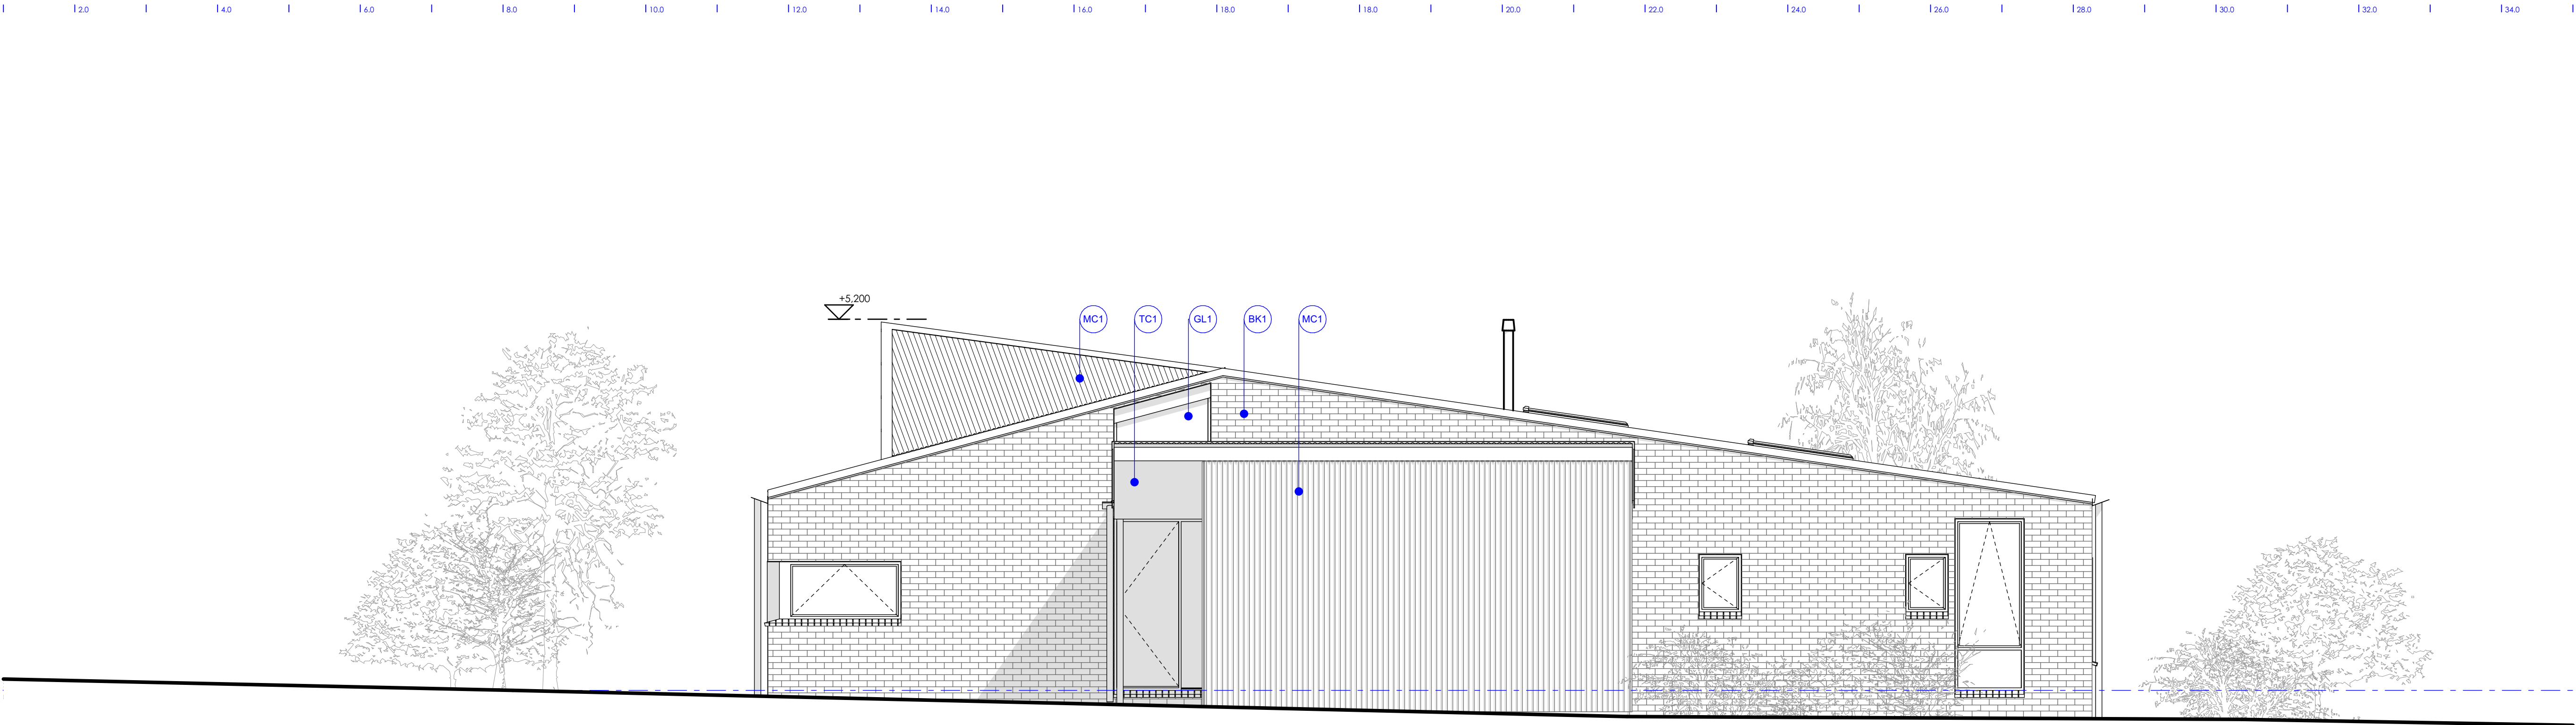


3 ELEVATION 3
1:50 @ A1

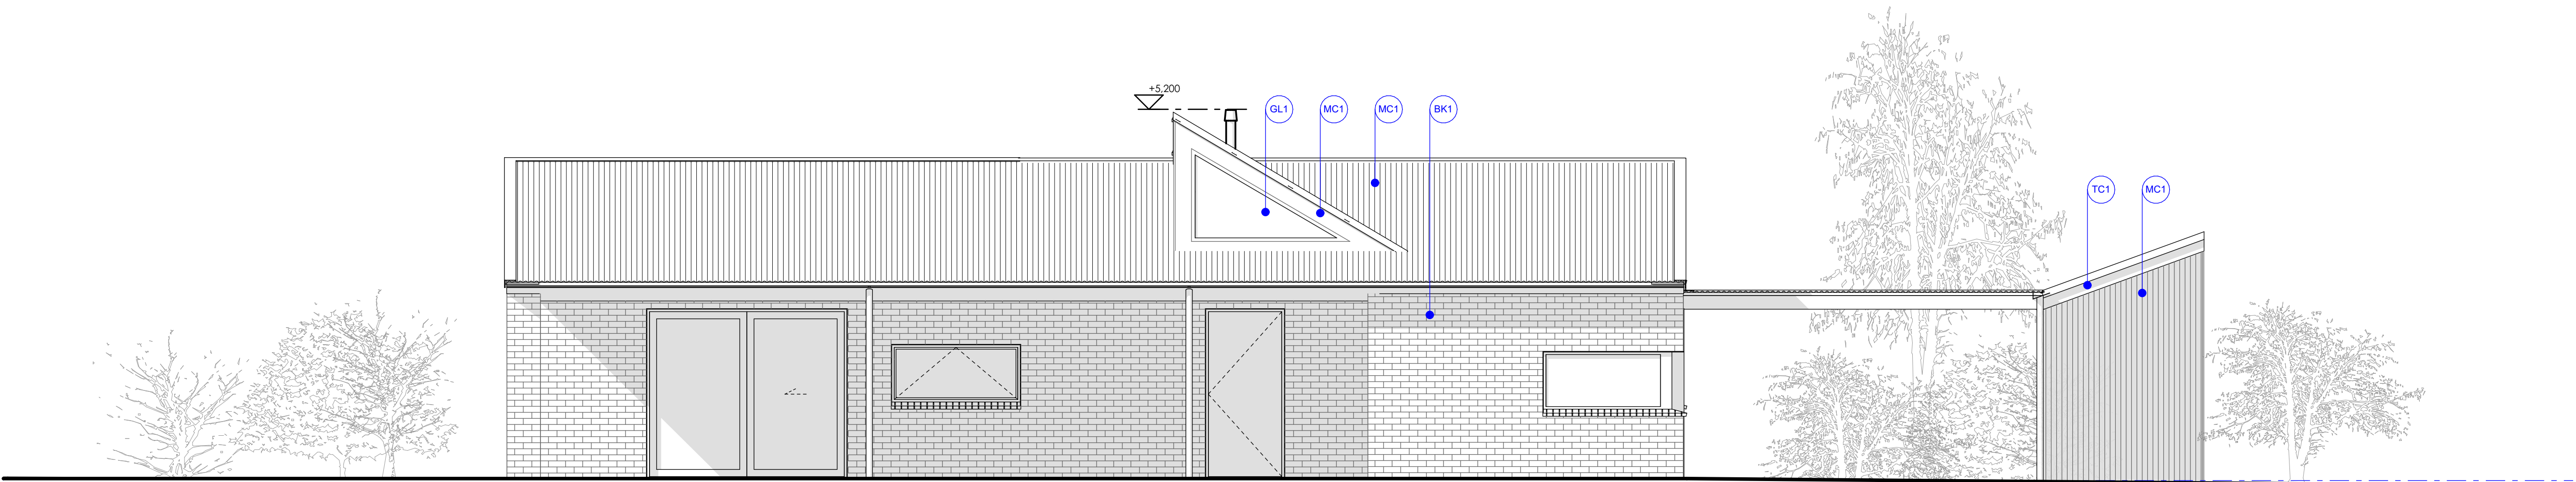

4 ELEVATION 4
1:50 @ A1

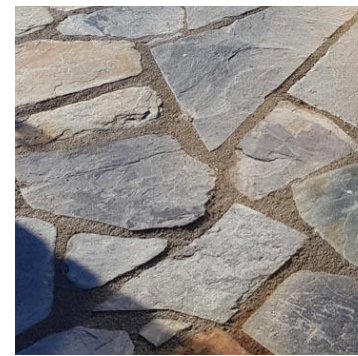


ST1
STONE PAVING
LOCALLY SOURCED SCHIST PAVING
NO COATING - LRV NA

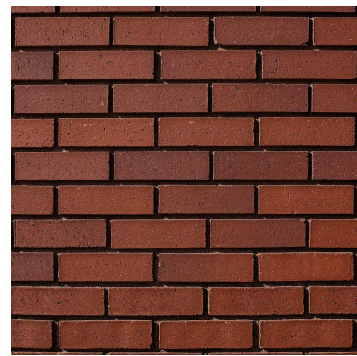

BK1
BRICK CLADDING
NATURAL CLAY BRICK
NO COATING - LRV <15%



TD1
TIMBER DECKING
FSC TIMBER DECKING
NATURAL OIL COAT - LRV NA

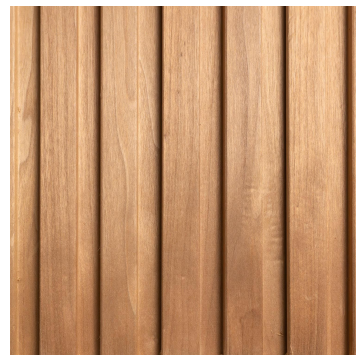

TC1
TIMBER CLADDING
FSC TIMBER VERTICAL CLADDING & WINDOW TRIMS
NATURAL OIL COAT - LRV NA



GL1
GLASS
GLASS WINDOWS & DOORS WITH LOW REFLECTIVITY COATING
GLASS COATING - LRV <8%



MC1
METAL CLADDING
COLORSTEEL PROFILED CORRUGATE ROOFING, FLASHINGS & CLADDING
SCORIA COLOUR - LRV 10%

General Notes

01. This information must be solely and only used for the coordination and/or construction of the current project by the client or commissioning party. Third parties cannot rely on or use the data contained here in.
02. All works are to comply with NZS 3604 - 2001, the NZ building code & best trade practices.
03. All drawings to be read in conjunction with engineers drawings & report.
04. Contractor shall supply and fix all necessary flashings and sealants to provide a weathertight building.
05. Refer to written notations. Do not scale off drawings. Report any discrepancy between drawings and written specification to the architect/designer.
07. Drawings 50% @ A3.

PS

PAULIN WALKER WHARE

1043 EARNSCLEUGH RD
CLYDE

SHEET TITLE:
ELEVATIONS

SCALE 1:50 @ A1


ISSUED: 15/03/2026

PROJECT #: 2303


A202

REVISION:

170.0 | 120.0 | 140.0 | 160.0 | 180.0 | 1100.0 | 1120.0 | 1140.0 | 1160.0 | 1180.0 | 1200.0 | 1220.0 | 1240.0 | 1260.0 | 1280.0 | 1300.0 | 1320.0 | 1340.0 |

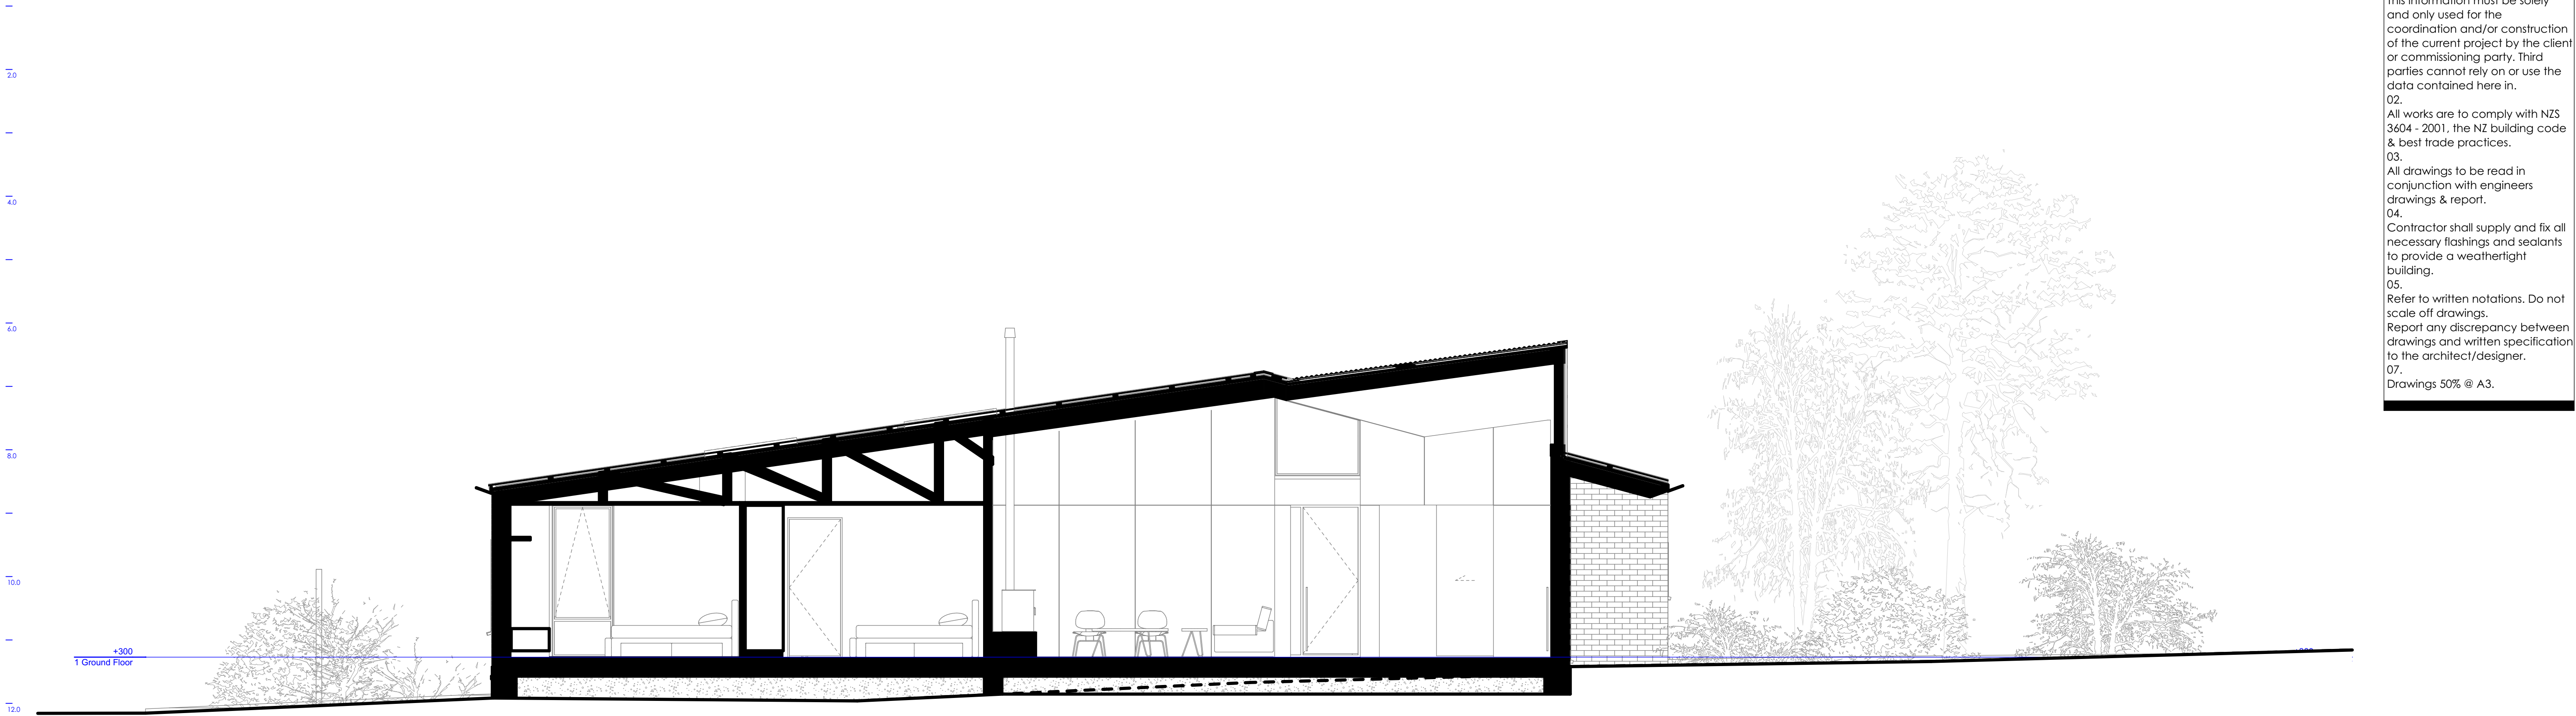

1 SECTION 1
A101/ 1:50 @ A1

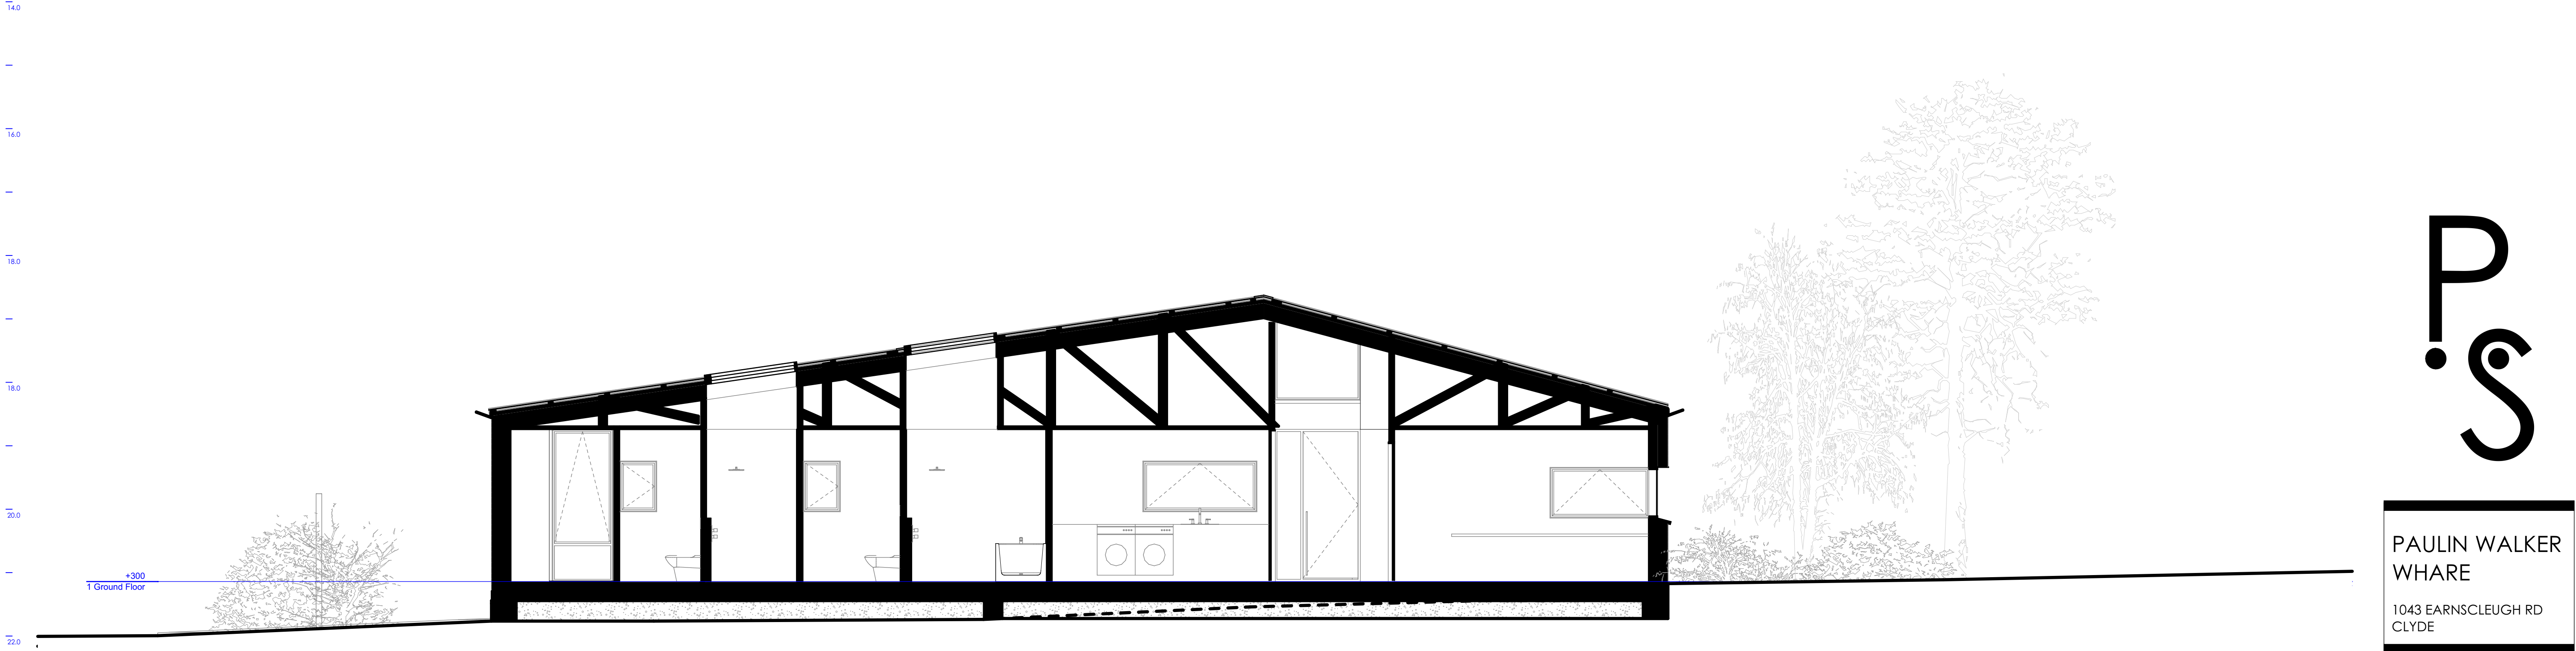

2 SECTION 2
A101/ 1:50 @ A1

120.0 | 120.0 | 140.0 | 160.0 | 180.0 | 1100.0 | 1120.0 | 1140.0 | 1160.0 | 1180.0 | 1200.0 | 1220.0 | 1240.0 | 1260.0 | 1280.0 | 1300.0 | 1320.0 | 1340.0 | 1360.0 |

General Notes

01.
This information must be solely and only used for the coordination and/or construction of the current project by the client or commissioning party. Third parties cannot rely on or use the data contained here in.
02.
All works are to comply with NZS 3604 - 2001, the NZ building code & best trade practices.
03.
All drawings to be read in conjunction with engineers drawings & report.
04.
Contractor shall supply and fix all necessary flashings and sealants to provide a weathertight building.
05.
Refer to written notations. Do not scale off drawings.
Report any discrepancy between drawings and written specification to the architect/designer.
07.
Drawings 50% @ A3.

P
S

PAULIN WALKER
WHARE
1043 EARNSCLEUGH RD
CLYDE

SHEET TITLE:
SECTIONS
SCALE 1:50 @ A1
ISSUED: 15/03/2026
PROJECT #: 2303

A301
REVISION:



SOUTH WEST ELEVATION



NORTH ELEVATION



VIEW FROM MEG & KEV



VIEW FROM BIRD & JAN