


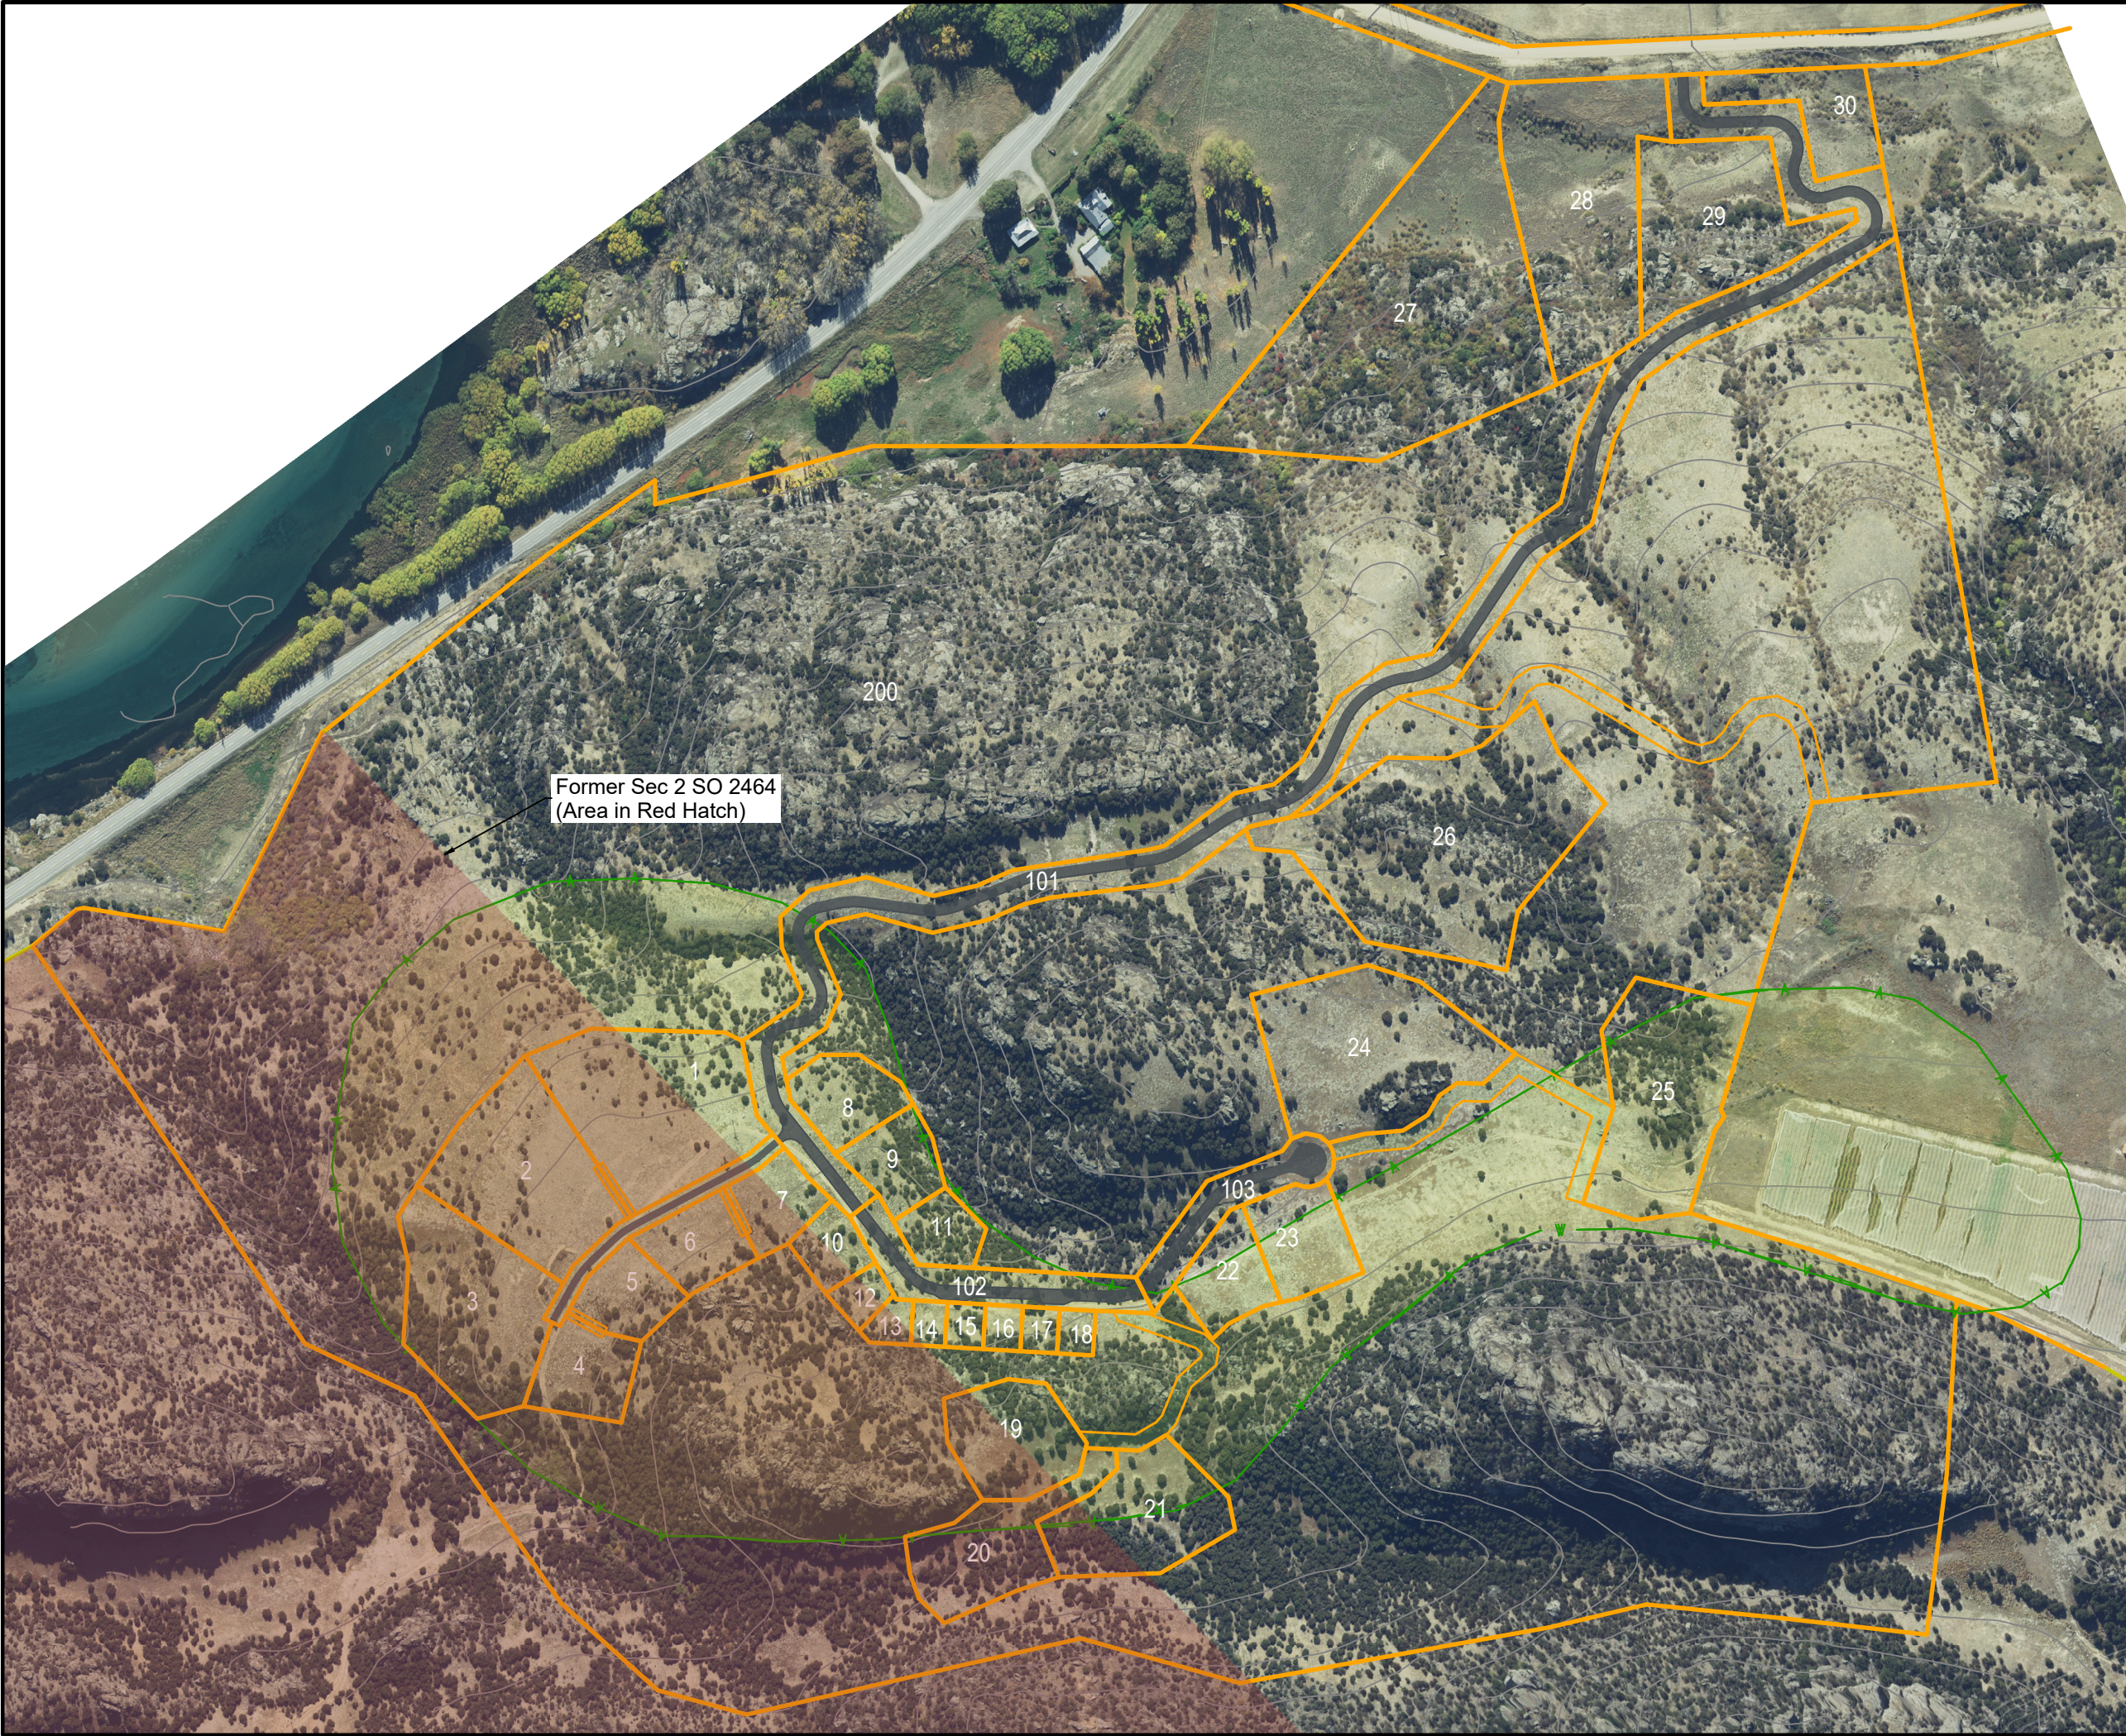

- Notes:
- 1) Lots 101-103 to Vest as Road
 - 2) Area marked --A-- is approximate extent of area designated as "Development Area" on CODC District Plan Schedule 19:16.
 - 3) Areas and dimensions are subject to survey.
 - 4) Aerial image on Sheet 1 has been sourced from Landpro Ltd. Detailed aerial on Sheets 2-4 C Hughes and Assoc Ltd UAV.
 - 5) Residential building platforms have varying sizes.
 - 6) Refer Landscape Architect design guidelines for site coverage and other building restrictions for specific sites
 - 7) Lots 24, 29-30 are intended for commercial use.
 - 8) Proposal includes minor boundary adjustment with Lot 2 DP 523873.

REVISION	DETAIL	DATE
B	Subdivision layout	29 Nov 2022
C	Layout	30 Jan 2023
D	Lots 29,30 & tracks	3 Feb 2023
E	Entrance and Lots 30-32	11 May 2023
F	Road alignments and Platforms	9 June 2023

WANAKA
LEVEL 3, 80 ARDMORE ST
P.O. BOX 599
03 443 5052

CROMWELL
17A MURRAY TERRACE
P.O. BOX 51
03 445 0376

coterra.co.nz

Project

ROCKY POINT
TKO Properties Ltd
Overall layout

Title

**Proposed Subdivision
of Lot 1 DP 596985.**

FOR CONSENT

Copyright of this drawing is vested in Coterra Limited.
The Contractor shall verify all dimensions on site.

CAUTION - The information shown on this plan has been prepared under specific instruction from the client and is intended solely for the clients use. The information is valid as at the date of survey. Coterra Limited will accept no liability for any consequence arising out of this plan, or the information thereon whether in hard copy or electronic format by any other party for any purpose whatsoever.

Scale: 1:3500

Job No:	Drawn By:	Datum:
5925	MJS	LP2000
Drawing No:	Sheet No:	Revision: Date Created:
W1665	1	G June 2024



- Notes:
- 1) Lots 101-103 to Vest as Road
 - 2) Area marked --A-- is approximate extent of area designated as "Development Area" on CODC District Plan Schedule 19:16.
 - 3) Areas and dimensions are subject to survey.
 - 4) Aerial image on Sheet 1 has been sourced from Landpro Ltd. Detailed aerial on Sheets 2-4 C Hughes and Assoc Ltd UAV.
 - 5) Residential building platforms have varying sizes.
 - 6) Refer Landscape Architect design guidelines for site coverage and other building restrictions for specific sites
 - 7) Lots 24, 29-30 are intended for commercial use.
 - 8) Proposal includes minor boundary adjustment with Lot 2 DP 523873.

REVISION	DETAIL	DATE
B	Subdivision layout	29 November 2022
C	Layout	30 Jan 2023
D	Lots 29,30 & tracks	3 Feb 2023
E	Entrance and Lots 31-33	11 May 2023
F	Road alignments and Platforms	9 June 2023

WANAKA

LEVEL 3, 80 ARDMORE ST

P.O. BOX 599

03 443 5052

CROMWELL

17A MURRAY TERRACE

P.O. BOX 51

03 445 0376

coterra.co.nz

Project

ROCKY POINT
TKO Properties Ltd
Enlargement 1

Title

Proposed Subdivision
of Lot 1 DP 596985.

FOR CONSENT

Copyright of this drawing is vested in Coterra Limited.
The Contractor shall verify all dimensions on site.

CAUTION - The information shown on this plan has been prepared under specific instruction from the client and is intended solely for the clients use. The information is valid as at the date of survey. Coterra Limited will accept no liability for any consequence arising out of this plan, or the information thereon whether in hard copy or electronic format by any other party for any purpose whatsoever.

Scale: 1:1250

Job No:	Drawn By:	Datum:
5925	MJS	LP2000
Drawing No:	Sheet No:	Revision: Date Created:
W1665	2	G June 2024



- Notes:
- 1) Lots 101-103 to Vest as Road
 - 2) Area marked --A-- is approximate extent of area designated as "Development Area" on CODC District Plan Schedule 19:16.
 - 3) Areas and dimensions are subject to survey.
 - 4) Aerial image on Sheet 1 has been sourced from Landpro Ltd. Detailed aerial on Sheets 2-4 C Hughes and Assoc Ltd UAV.
 - 5) Residential building platforms have varying sizes.
 - 6) Refer Landscape Architect design guidelines for site coverage and other building restrictions for specific sites
 - 7) Lots 24, 29-30 are intended for commercial use.
 - 8) Proposal includes minor boundary adjustment with Lot 2 DP 523873.

REVISION	DETAIL	DATE
B	Subdivision layout	29 November 2022
C	Layout	30 Jan 2023
D	Lots 29,30 & tracks	3 Feb 2023
E	Entrance and Lots 30-32	11 May 2023
F	Road alignments and Platforms	9 June 2023

WANAKA
LEVEL 3, 80 ARDMORE ST
P.O. BOX 599
03 443 5052

CROMWELL
17A MURRAY TERRACE
P.O. BOX 51
03 445 0376

coterra.co.nz

Project

ROCKY POINT
TKO Properties Ltd
Enlargement 2

Title

Proposed Subdivision
of Lot 1 DP 596985.
FOR CONSENT

Copyright of this drawing is vested in Coterra Limited.
The Contractor shall verify all dimensions on site.

CAUTION - The information shown on this plan has been prepared under specific instruction from the client and is intended solely for the clients use. The information is valid as at the date of survey. Coterra Limited will accept no liability for any consequence arising out of this plan, or the information thereon whether in hard copy or electronic format by any other party for any purpose whatsoever.

Scale: 1:1250

Job No:	Drawn By:	Datum:
5925	MJS	LP2000
Drawing No:	Sheet No:	Revision:
W1665	3	G
		Date Created:
		June 2024



- Notes:
- 1) Lots 101-103 to Vest as Road
 - 2) Area marked --A-- is approximate extent of area designated as "Development Area" on CODC District Plan Schedule 19:16.
 - 3) Areas and dimensions are subject to survey.
 - 4) Aerial image on Sheet 1 has been sourced from Landpro Ltd. Detailed aerial on Sheets 2-4 C Hughes and Assoc Ltd UAV.
 - 5) Residential building platforms have varying sizes.
 - 6) Refer Landscape Architect design guidelines for site coverage and other building restrictions for specific sites
 - 7) Lots 24, 29-30 are intended for commercial use.
 - 8) Proposal includes minor boundary adjustment with Lot 2 DP 523873.

REVISION	DETAIL	DATE
B	Subdivision layout	29 November 2022
C	Layout	30 Jan 2023
D	Lots 29,30 & tracks	3 Feb 2023
E	Entrance and Lots 31-33	11 May 2023
F	Road alignments and Platforms	9 June 203

WANAKA
LEVEL 3, 80 ARDMORE ST
P.O. BOX 599
03 443 5052

CROMWELL
17A MURRAY TERRACE
P.O. BOX 51
03 445 0376

coterra.co.nz

Project

ROCKY POINT
TKO Properties Ltd
Enlargement 3

Title

Proposed Subdivision
of Lot 1 DP 596985.

FOR CONSENT

Copyright of this drawing is vested in Coterra Limited.
The Contractor shall verify all dimensons on site.

CAUTION - The information shown on this plan has been prepared under specific instruction from the client and is intended solely for the clients use. The information is valid as at the date of survey. Coterra Limited will accept no liability for any consequence arising out of this plan, or the information thereon whether in hard copy or electronic format by any other party for any purpose whatsoever.

Scale: 1:1250

Job No:	Drawn By:	Datum:
5925	MJS	LP2000
Drawing No:	Sheet No:	Revision: Date Created:
W1665	4	G June 2024



- Notes:
- 1) Lots 101-103 to Vest as Road
 - 2) Area marked --A-- is approximate extent of area designated as "Development Area" on CODC District Plan Schedule 19:16.
 - 3) Areas and dimensions are subject to survey.
 - 4) Aerial image on Sheet 1 has been sourced from Landpro Ltd. Detailed aerial on Sheets 2-4 C Hughes and Assoc Ltd UAV.
 - 5) Residential building platforms have varying sizes.
 - 6) Refer Landscape Architect design guidelines for site coverage and other building restrictions for specific sites
 - 7) Lots 24, 29-30 are intended for commercial use.
 - 8) Proposal includes minor boundary adjustment with Lot 2 DP 523873.

REVISION	DETAIL	DATE
B	Subdivision layout	29 November 2022

WANAKA
LEVEL 3, 80 ARDMORE ST
P.O. BOX 599
03 443 5052

CROMWELL
17A MURRAY TERRACE
P.O. BOX 51
03 445 0376

coterra.co.nz

Project

ROCKY POINT
TKO Properties Ltd
Enlargement 4

Title

**Proposed Subdivision
of Lot 1 DP 561457.**


FOR CONSENT

Copyright of this drawing is vested in Coterra Limited.
The Contractor shall verify all dimisions on site.

CAUTION - The information shown on this plan has been prepared under specific instruction from the client and is intended solely for the clients use. The information is valid as at the date of survey. Coterra Limited will accept no liability for any consequence arising out of this plan, or the information thereon whether in hard copy or electronic format by any other party for any purpose whatsoever.


Scale: 1:1250

Job No:	Drawn By:	Datum:
5925	MJS	LP2000
Drawing No:	Sheet No:	Revision: Date Created:
W1665	5	G June 2024

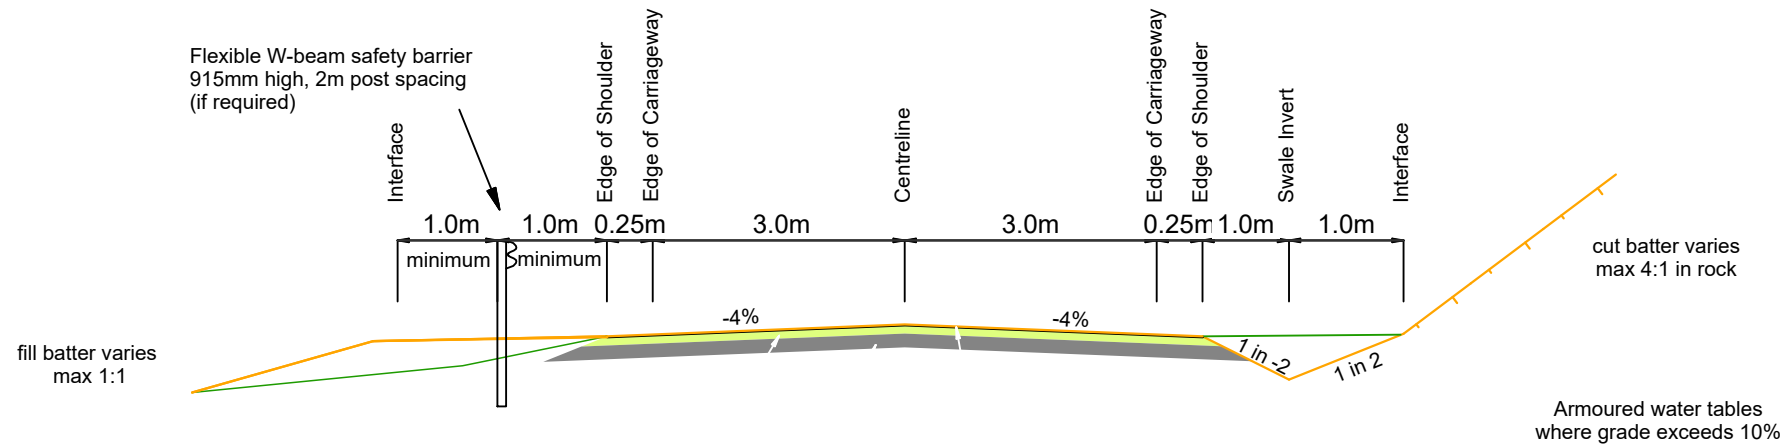


Typical Road Section 6.0m Carriageway
Road to vest
Legal width 20.00m


NOTE: Final pavement design
subject to site specific CBR testing

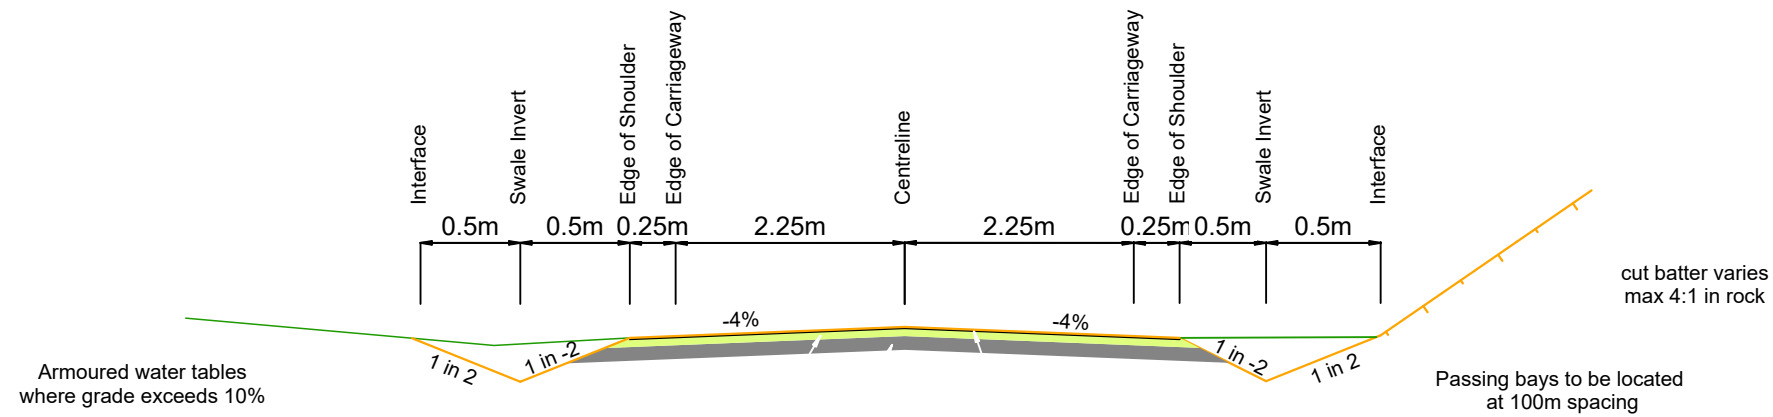

Typical Road Section 4.5m Carriageway
Shared Right of Way
Legal width 10.00m

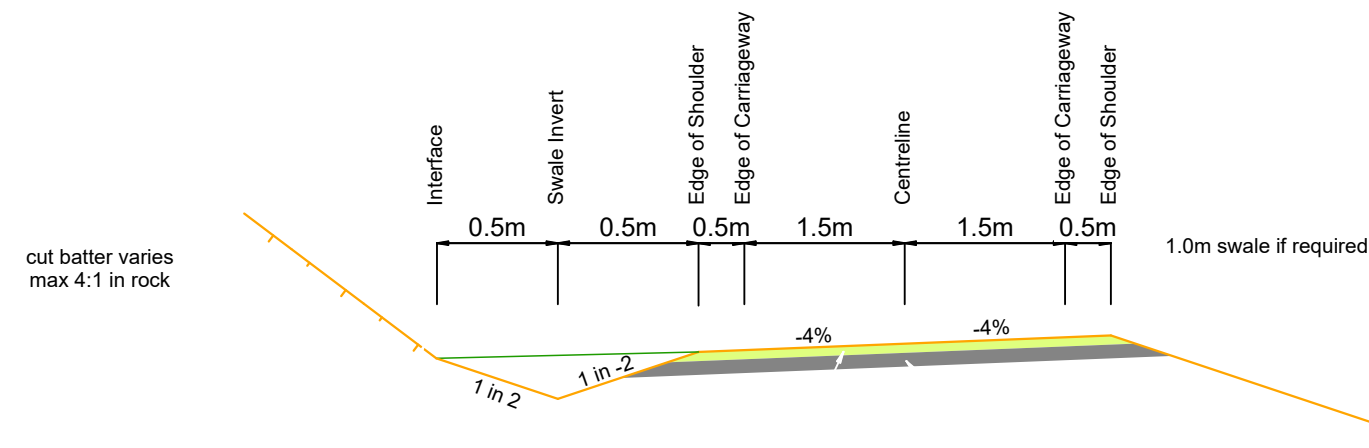

Typical Road Section 3.0m Carriageway - Single Crossfall
Unsealed Private Driveway

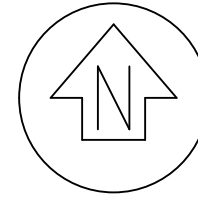

Notes:

- 1) Lots 101-103 to Vest as Road
- 2) Area marked --A-- is approximate extent of area designated as "Development Area" on CODC District Plan Schedule 19:16.
- 3) Areas and dimensions are subject to survey.
- 4) Aerial image on Sheet 1 has been sourced from Landpro Ltd. Detailed aerial on Sheets 2-4 C Hughes and Assoc Ltd UAV.
- 5) Residential building platforms have varying sizes.
- 6) Refer Landscape Architect design guidelines for site coverage and other building restrictions for specific sites
- 7) Lots 24, 29-30 are intended for commercial use.
- 8) Proposal includes minor boundary adjustment with Lot 2 DP 523873.

REVISION	DETAIL	DATE

WANAKA
LEVEL 3, 80 ARDMORE ST
P.O. BOX 599
03 443 5052

CROMWELL
17A MURRAY TERRACE
P.O. BOX 51
03 445 0376

coterra.co.nz

Project

ROCKY POINT
TKO Properties Ltd
Cross Sections

Title

Proposed Subdivision
of Lot 1 DP 596985.
FOR CONSENT

Copyright of this drawing is vested in Coterra Limited.
The Contractor shall verify all dimensions on site.

CAUTION - The information shown on this plan has been prepared under specific instruction from the client and is intended solely for the clients use. The information is valid as at the date of survey. Coterra Limited will accept no liability for any consequence arising out of this plan, or the information thereon whether in hard copy or electronic format by any other party for any purpose whatsoever.

Scale: Not to Scale

Job No:	Drawn By:	Datum:
5925	MJS	LP2000
Drawing No:	Sheet No:	Revision: Date Created:
W1665	5	A March 2024