145 Contour Lines
142.5
140
137.5
135
132.5
130

Date of Photography
20/9/1996
Aerial Surveys Ltd
Ref: 415008

Contact Energy Ltd
P.O.Box 25 CLYDE

	1	2
6	4	3

SHEET LOCATION

ALEXANDRA
TOPOGRAPHICAL SURVEY

0 100 200m

Scale 1 : 2000 approx

N

Survey Services

Prepared by:
TL Survey Services Ltd
PO Box 901 Dunedin
Ph (03) 477-1133 Fax (03) 477-1127

ALEXANDRA
01

145 Contour Lines
142.5
140
137.5
135
132.5
130

Date of Photography
20/9/1996
Aerial Surveys Ltd
Ref: 415008

Contact Energy Ltd
P.O.Box 25 CLYDE

SHEET	1 2	LOCATION
	4 3	

ALEXANDRA
TOPOGRAPHICAL SURVEY

0 100 200m

Scale 1 : 2000 approx

N

Survey Services
Prepared by:
TL Survey Services Ltd
PO Box 901 Dunedin
Ph (03) 477-1133 Fax (03) 477-1127

ALEXANDRA
02

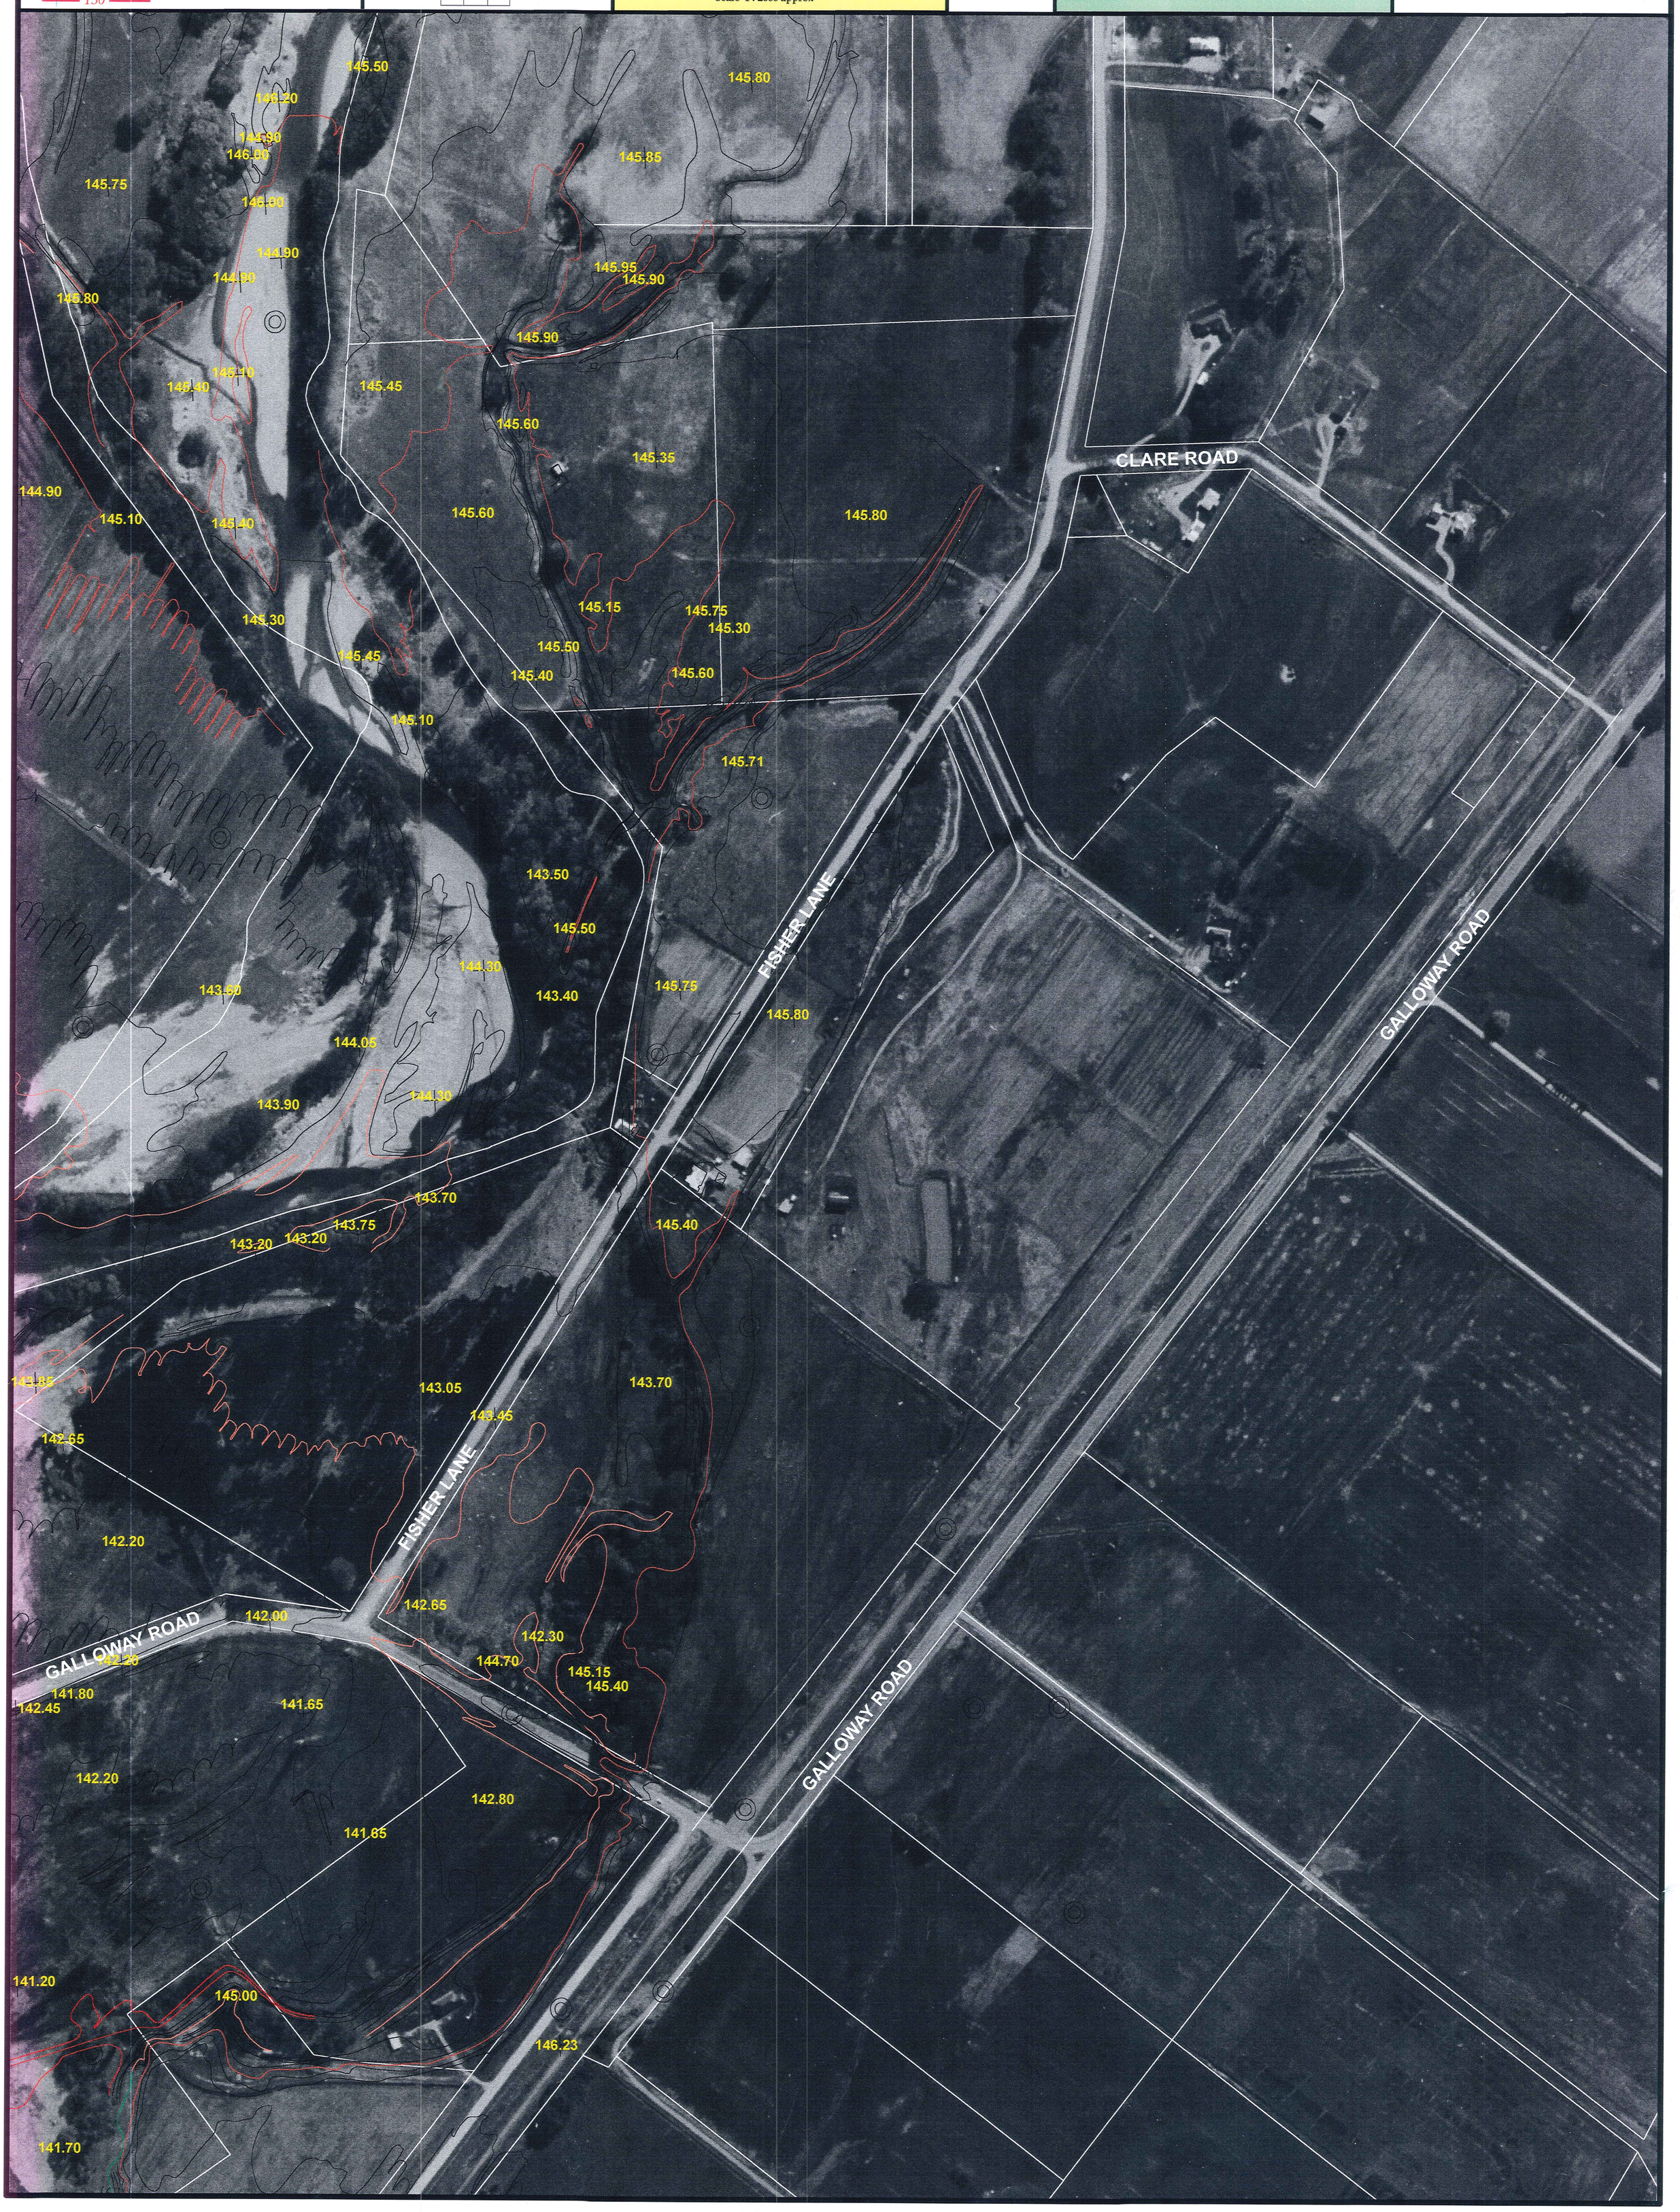

145 — Contour Lines
142.5
140
137.5
135
132.5
130

Date of Photography
6/5/1994
Aerial Surveys Ltd
Ref: 244337

Contact Energy Ltd
P.O.Box 25 CLYDE

SHEET | 1 2 | 4 3 | 5 | LOCATION

ALEXANDRA
TOPOGRAPHICAL SURVEY

0 100 200m
Scale 1 : 2000 approx

N

Survey Services
Prepared by:
TL Survey Services Ltd
PO Box 901 Dunedin
Ph (03) 477-1133 Fax (03) 477-1127

ALEXANDRA
03

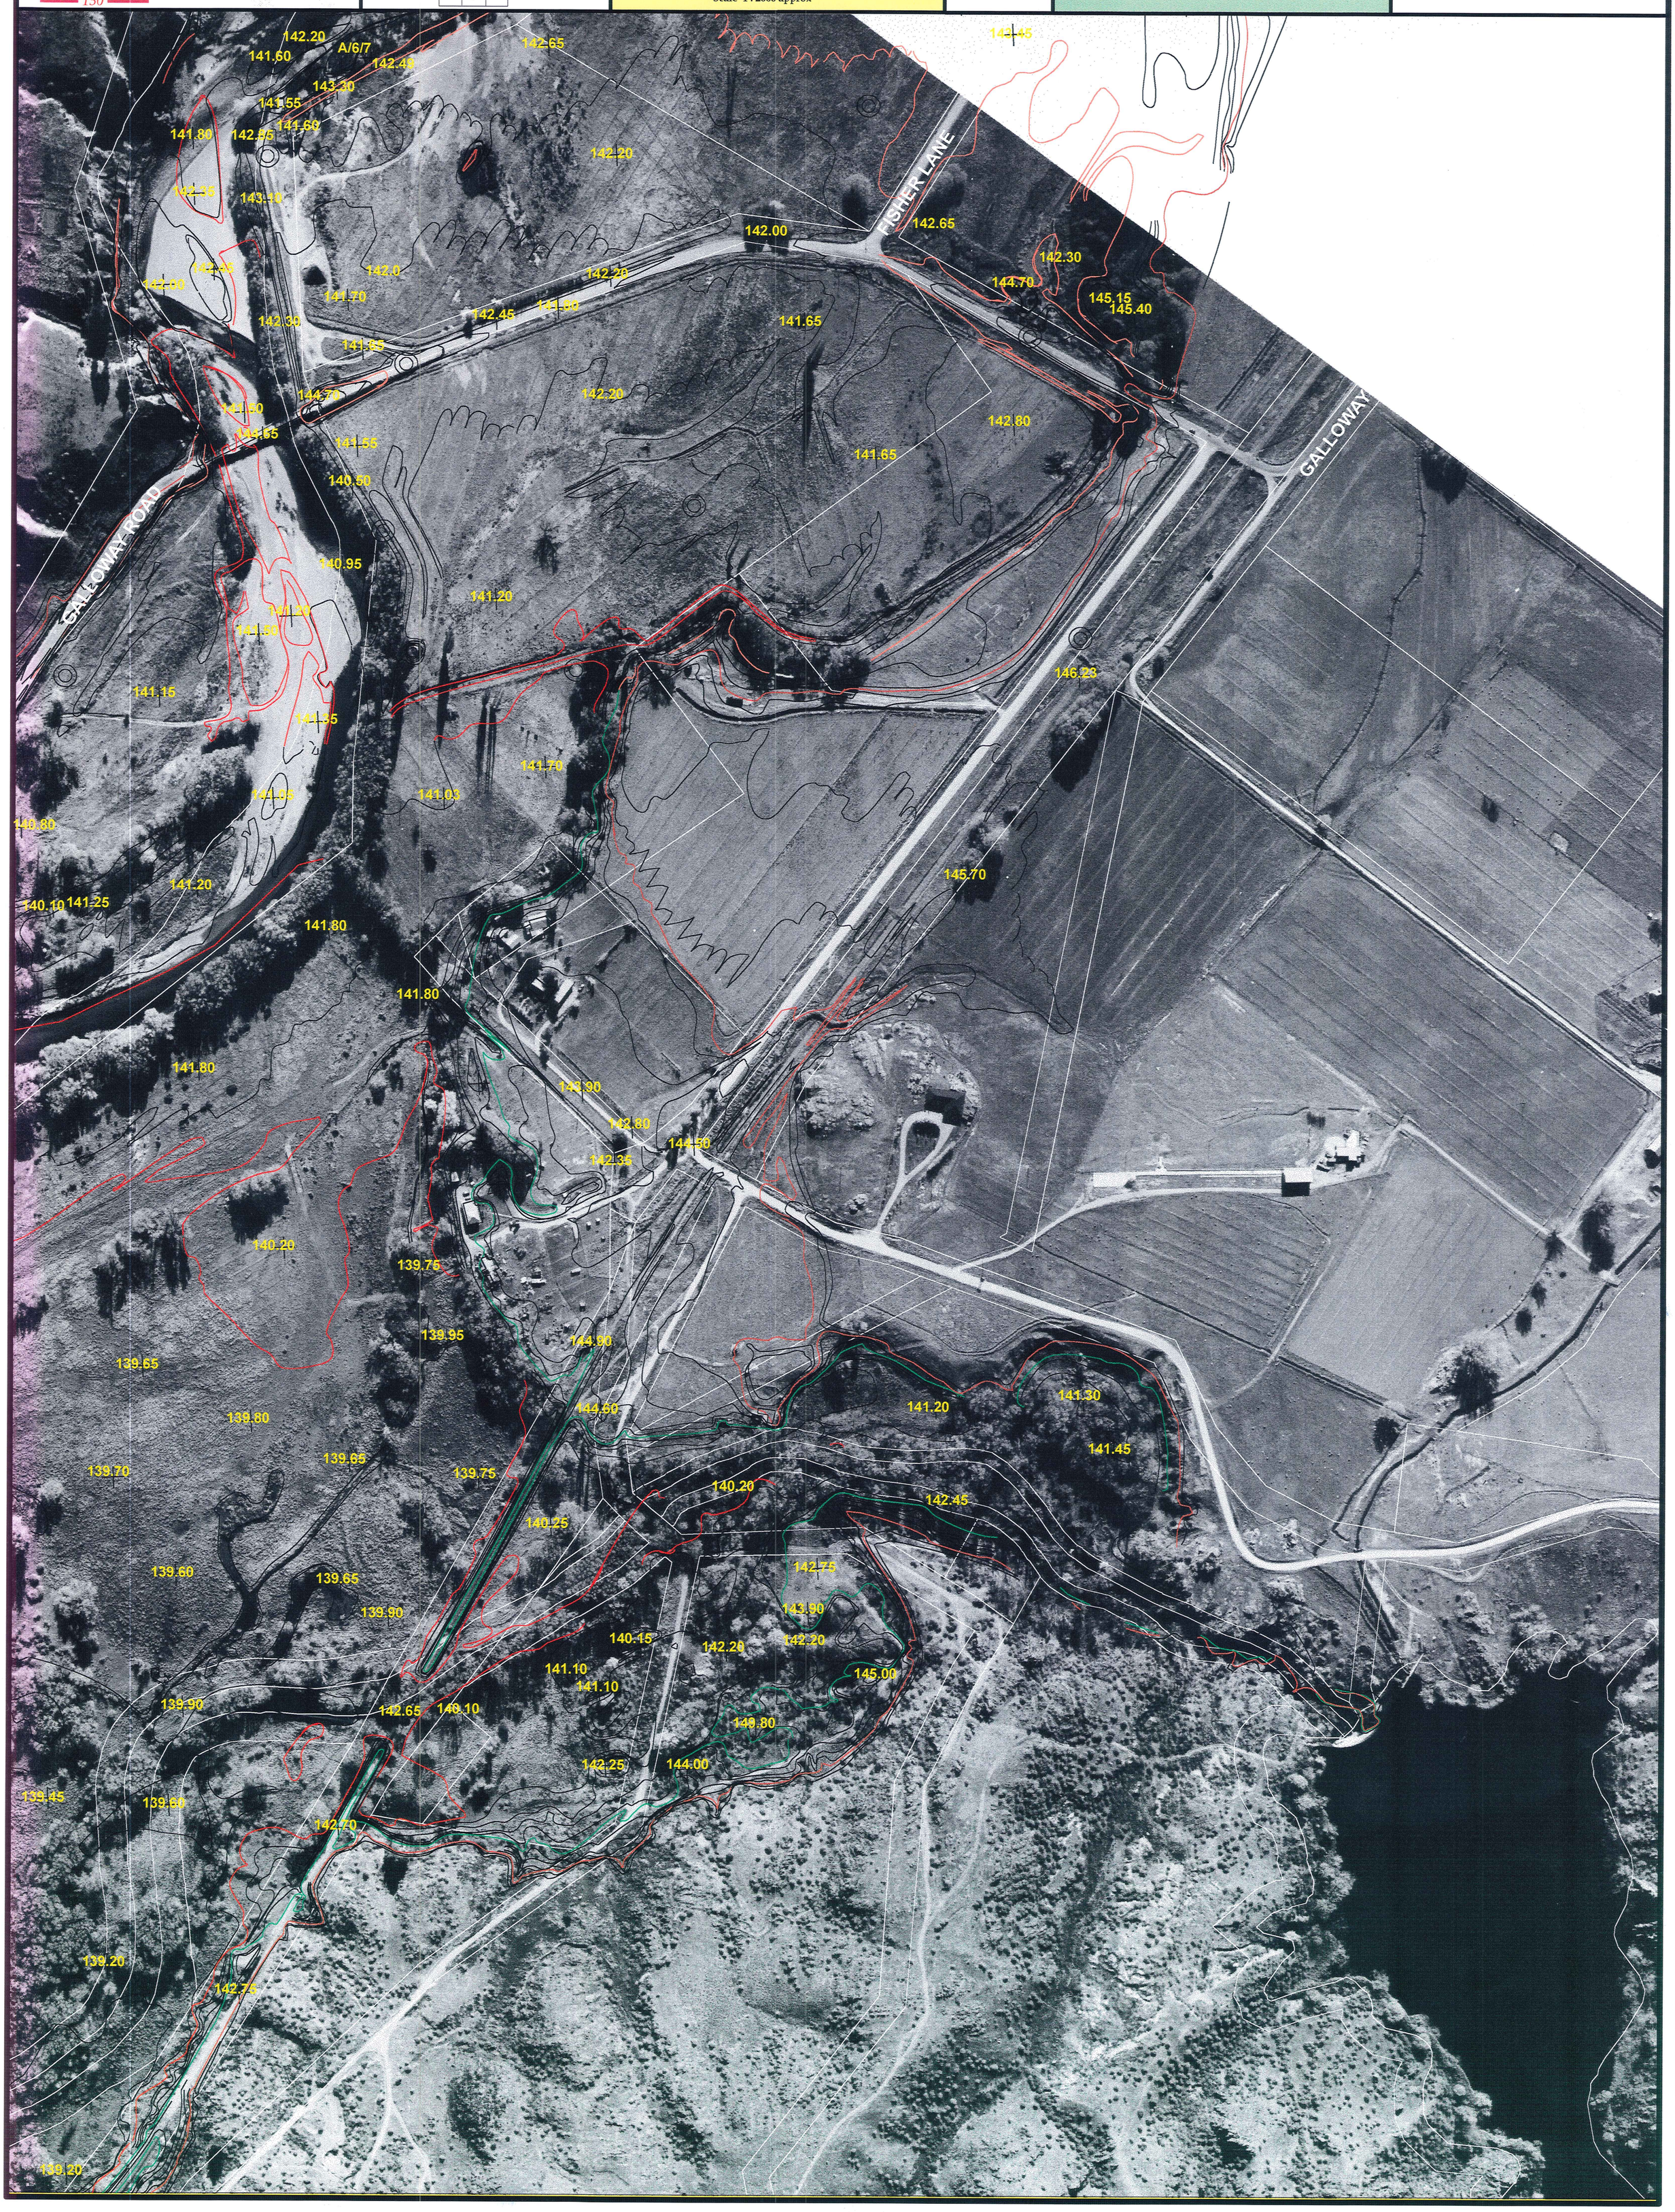

145 — 142.5 — 140 — 137.5 — 135 — 132.5 — 130

Contour Lines

Date of Photography
6/5/1994
Aerial Surveys Ltd
Ref: 244338

Contact Energy Ltd
P.O.Box 25 CLYDE

SHEET

	1	2
	4	3
6	5	

LOCATION

ALEXANDRA
TOPOGRAPHICAL SURVEY

0 100 200m

Scale 1 : 2000 approx

N

Survey Services

Prepared by:
TL Survey Services Ltd
PO Box 901 Dunedin
Ph (03) 477-1133 Fax (03) 477-1127

ALEXANDRA
04

ROCK VIEW RD
SPRINGVALE ROAD
CHATTO CREEK
GALLOWAY ROAD
FERRIS ROAD
MANUHERIKIA ROAD SH85

145 Contour Lines

142.5

140

137.5

135

132.5

130

Date of Photography
6/5/1994
Aerial Surveys Ltd
Ref: 244337

Contact Energy Ltd
P.O.Box 25 CLYDE

		4	3
SHEET	6	5	LOCATION

ALEXANDRA
TOPOGRAPHICAL SURVEY

0 100 200m

Scale 1 : 2000 approx

N

Survey Services

Prepared by:
TL Survey Services Ltd
PO Box 901 Dunedin
Ph (03) 477-1133 Fax (03) 477-1127

ALEXANDRA
05

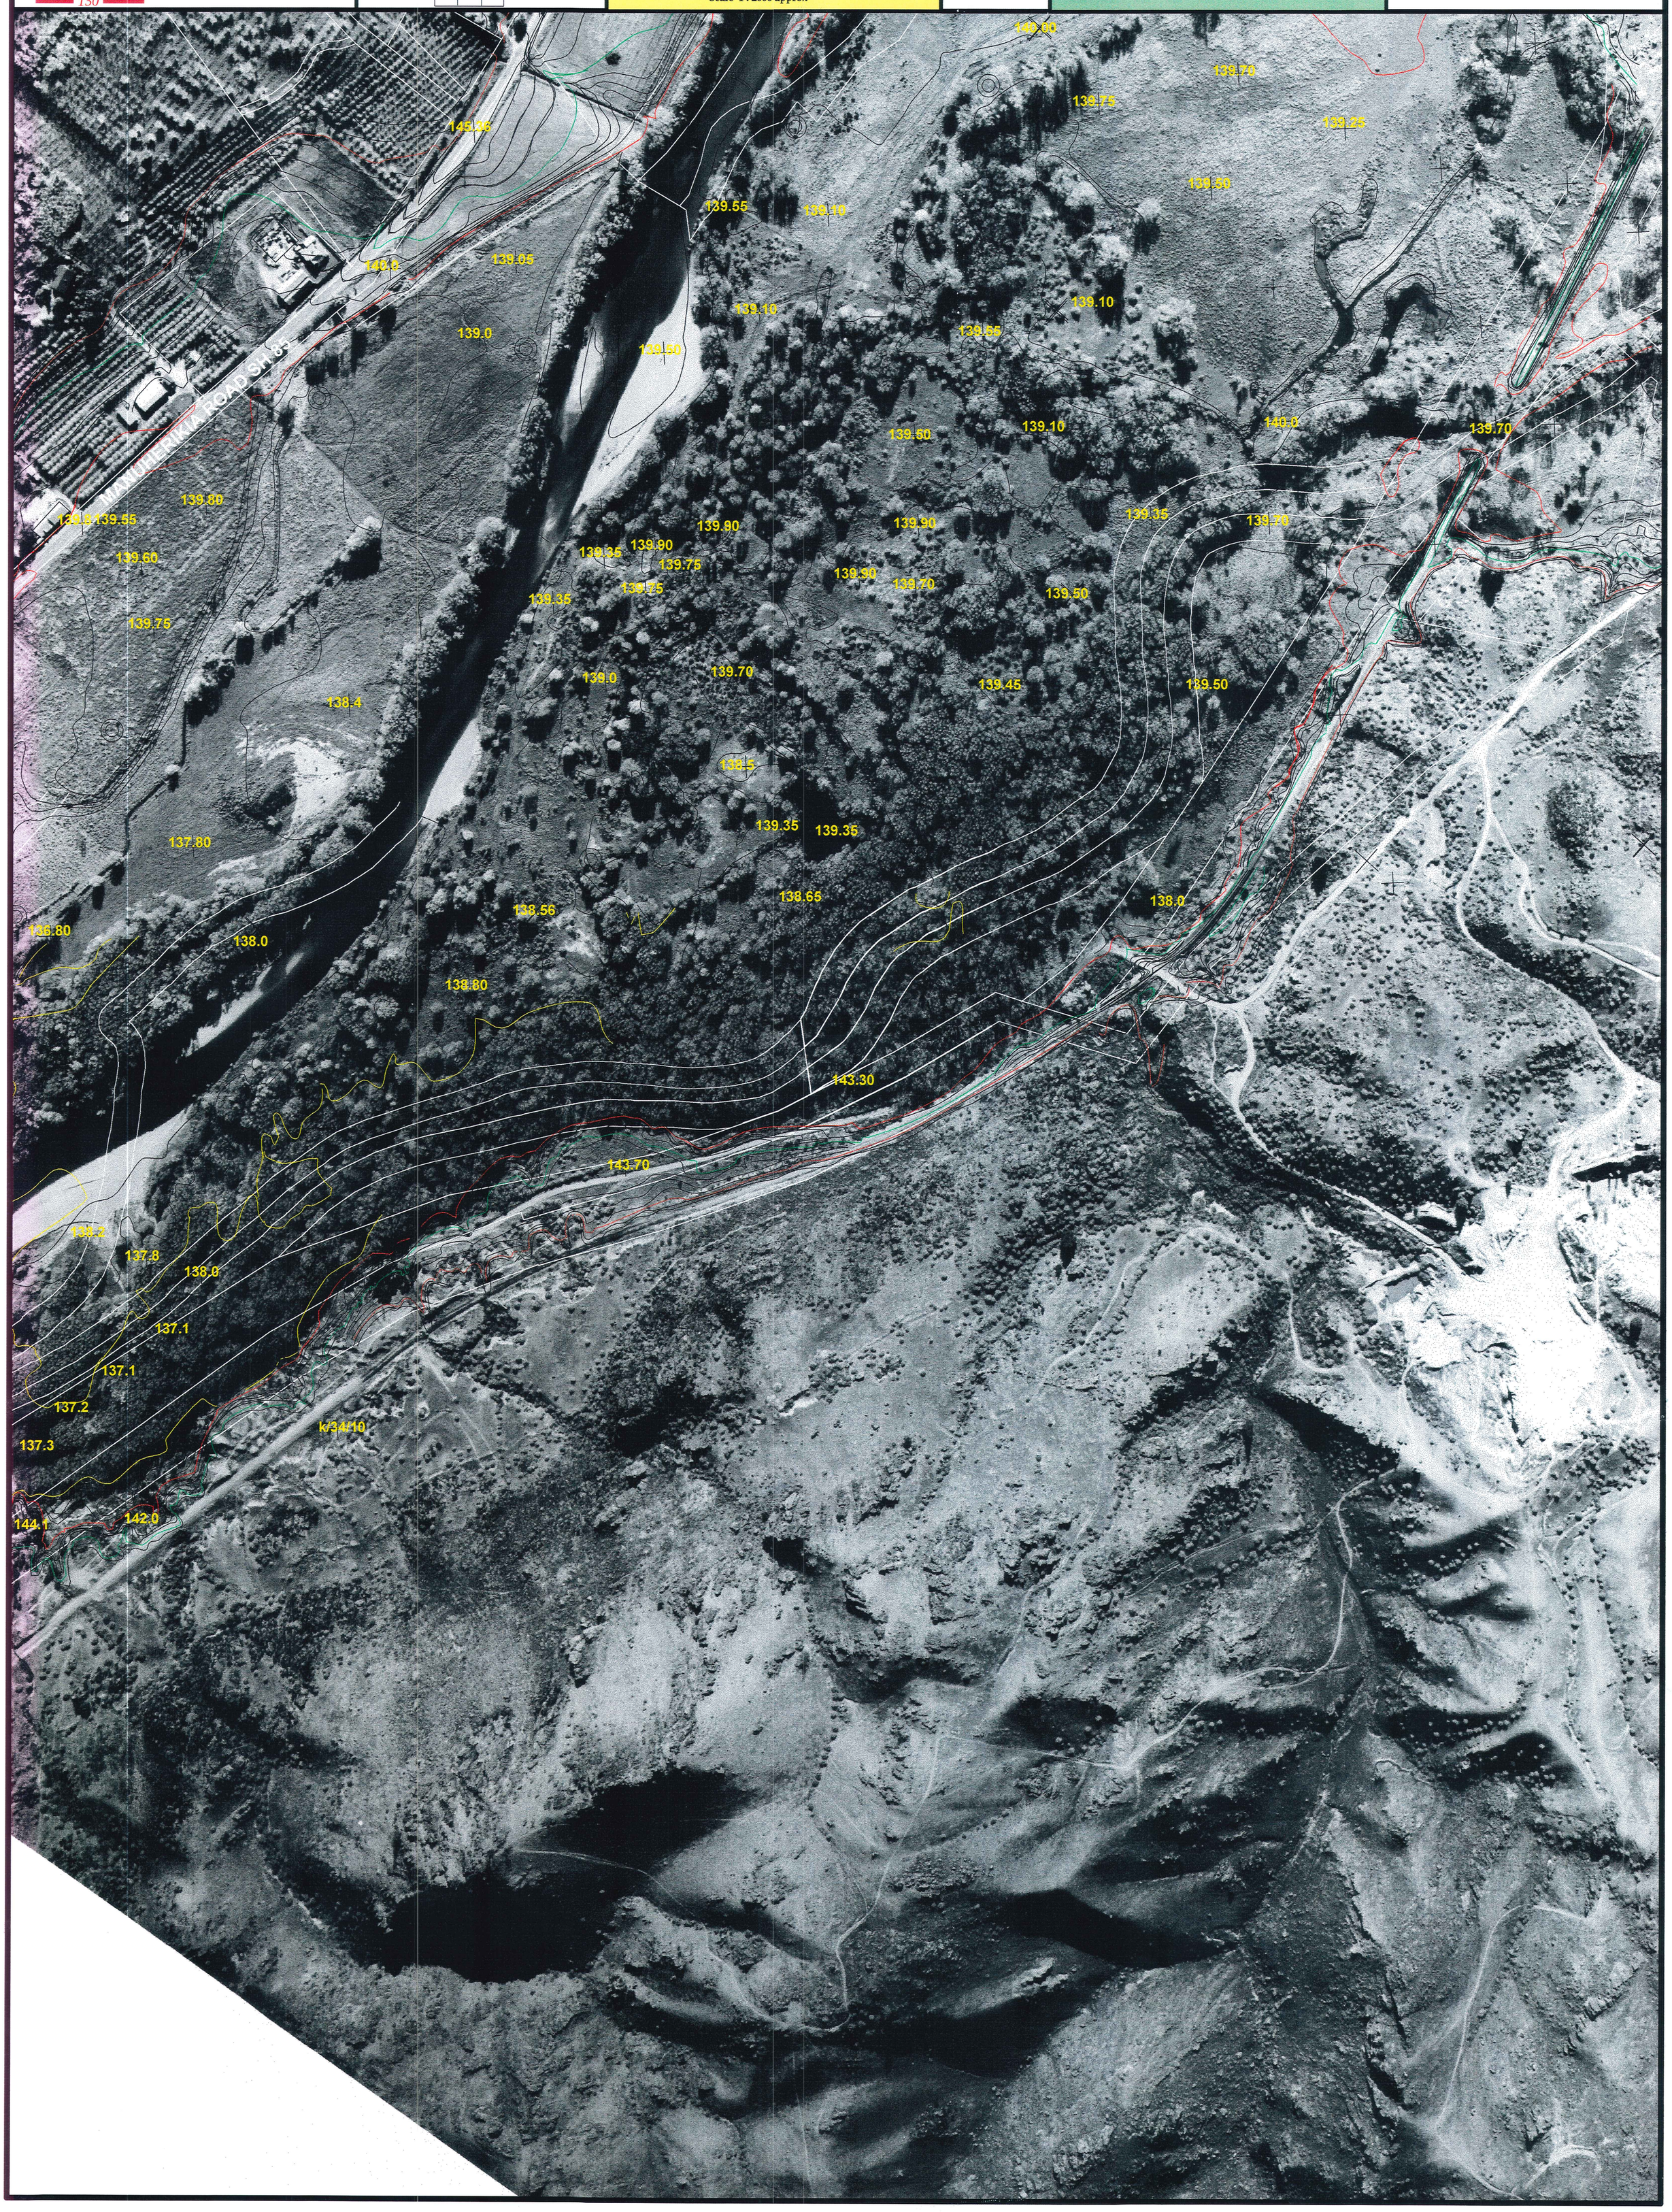

145 Contour Lines
142.5
140
137.5
135
132.5
130

Date of Photography
6/5/1994
Aerial Surveys Ltd
Ref: 244336

Contact Energy Ltd
P.O.Box 25 CLYDE

SHEET | 4 3 / 6 5 / 7 | LOCATION

ALEXANDRA
TOPOGRAPHICAL SURVEY

0 100 200m

Scale 1 : 2000 approx

N

Survey Services

Prepared by:
TL Survey Services Ltd
PO Box 901 Dunedin
Ph (03) 477-1133 Fax (03) 477-1127

ALEXANDRA
06

LETTS GULLY ROAD

MANUHERIKIA ROAD SH 85

Manuherikia River

GILLIGANS GULLY RD

DRAFT DRAFT DRAFT

145	Contour Lines
142.5	
140	
137.5	
135	
132.5	
130	

Contact Energy Ltd
P.O.Box 25 CLYDE

SHEET 6 / 7 / 8 LOCATION

ALEXANDRA
TOPOGRAPHICAL SURVEY

0 100 200m

Scale 1 : 2000 approx

N

Survey Services

Prepared by:
TL Survey Services Ltd
PO Box 901 Dunedin
Ph (03) 477-1133 Fax (03) 477-1127

ALEXANDRA
07

DRAFT

GILLIGANS

GULLY RD.

ROAD

MANUHERIKIA

SAMSON ST.

Manuherikia

ROAD

TUCKER HILL

LITTLE VALLEY ROAD

LITTLE VALLEY ROAD

Contour Lines

142.75 — Date of Photography 6/5/1994

142.50 — Aerial Surveys Ltd Ref: 244333

142.25 — Date: Field Survey April 2000

Otago Regional Council
70 Stafford St DUNEDIN

SHEET 6 / 10 8 7 / 9 — LOCATION

ALEXANDRA
TOPOGRAPHICAL SURVEY

0 100 200m

Scale 1 : 2000 approx

N

Survey Services

Prepared by:
TL Survey Services Ltd
PO Box 901 Dunedin
Ph (03) 477-1133 Fax (03) 477-1127

ALEXANDRA
ORC 08

DRAFT DRAFT DRAFT

145 Contour Lines
142.5
140
137.5
135
132.5
130

Contact Energy Ltd
P.O.Box 25 CLYDE

SHEET 10 | 6 8 7 | 9 LOCATION

ALEXANDRA
TOPOGRAPHICAL SURVEY

0 100 200m

Scale 1 : 2000 approx

N

Survey Services

Prepared by:
TL Survey Services Ltd
PO Box 901 Dunedin
Ph (03) 477-1133 Fax (03) 477-1127

ALEXANDRA
08
DRAFT

145 Contour Lines
142.5
140
137.5
135
132.5
130

Contact Energy Ltd
P.O.Box 25 CLYDE

	13	
11	10	8
		9

SHEET LOCATION

ALEXANDRA
TOPOGRAPHICAL SURVEY

0 100 200m

Scale 1 : 2000 approx

N

Survey Services

Prepared by:
TL Survey Services Ltd
PO Box 901 Dunedin
Ph (03) 477-1133 Fax (03) 477-1127

ALEXANDRA
10

CLUTHA ST
ASHWORTH ST
SCHAUMANN ST
MATUA ST
TEVERS ST
VENTRY ST
CENTENNIAL AVE
BRINGANS ST
BRANDON ST
PEACH GROVE
ORCHARD DRIVE
BRUCE PL
SHANNON ST
JACKSON PL
DUNORLING ST
EARNSCLEUGH ROAD
HART PL
STATE HWY No1
ARONUI ROAD
ATHENRY RD

145
142.5
142
141.5
140
137.5

Contour Lines

ALEXANDRA
TOPOGRAPHICAL SURVEY

0 100 200m

Scale 1 : 2000 approx

ALEXANDRA
Closeup
10a

Contact Energy Ltd

P.O.Box 25 CLYDE

SHEET

13		
11	10	8
		9

LOCATION

Survey Services

Prepared by:
TL Survey Services Ltd
PO Box 901 Dunedin
Ph (03) 477-1133 Fax (03) 477-1127

Date of Photography
6/5/1994
Aerial Surveys Ltd
Ref: 244333

Contour Lines

142.75 — Date of Photography 6/5/1994

142.50 — Aerial Surveys Ltd Ref: 244333

142.25 — Date: Field Survey April 2000

Otago Regional Council
70 Stafford St DUNEDIN

	13	
SHEET 11	10	8 LOCATION
		9

ALEXANDRA
TOPOGRAPHICAL SURVEY

0 100 200m

Scale 1 : 2000 approx

N

Survey Services

Prepared by:
TL Survey Services Ltd
PO Box 901 Dunedin
Ph (03) 477-1133 Fax (03) 477-1127

ALEXANDRA
ORC10