310 Referred to L. T. Surveyor

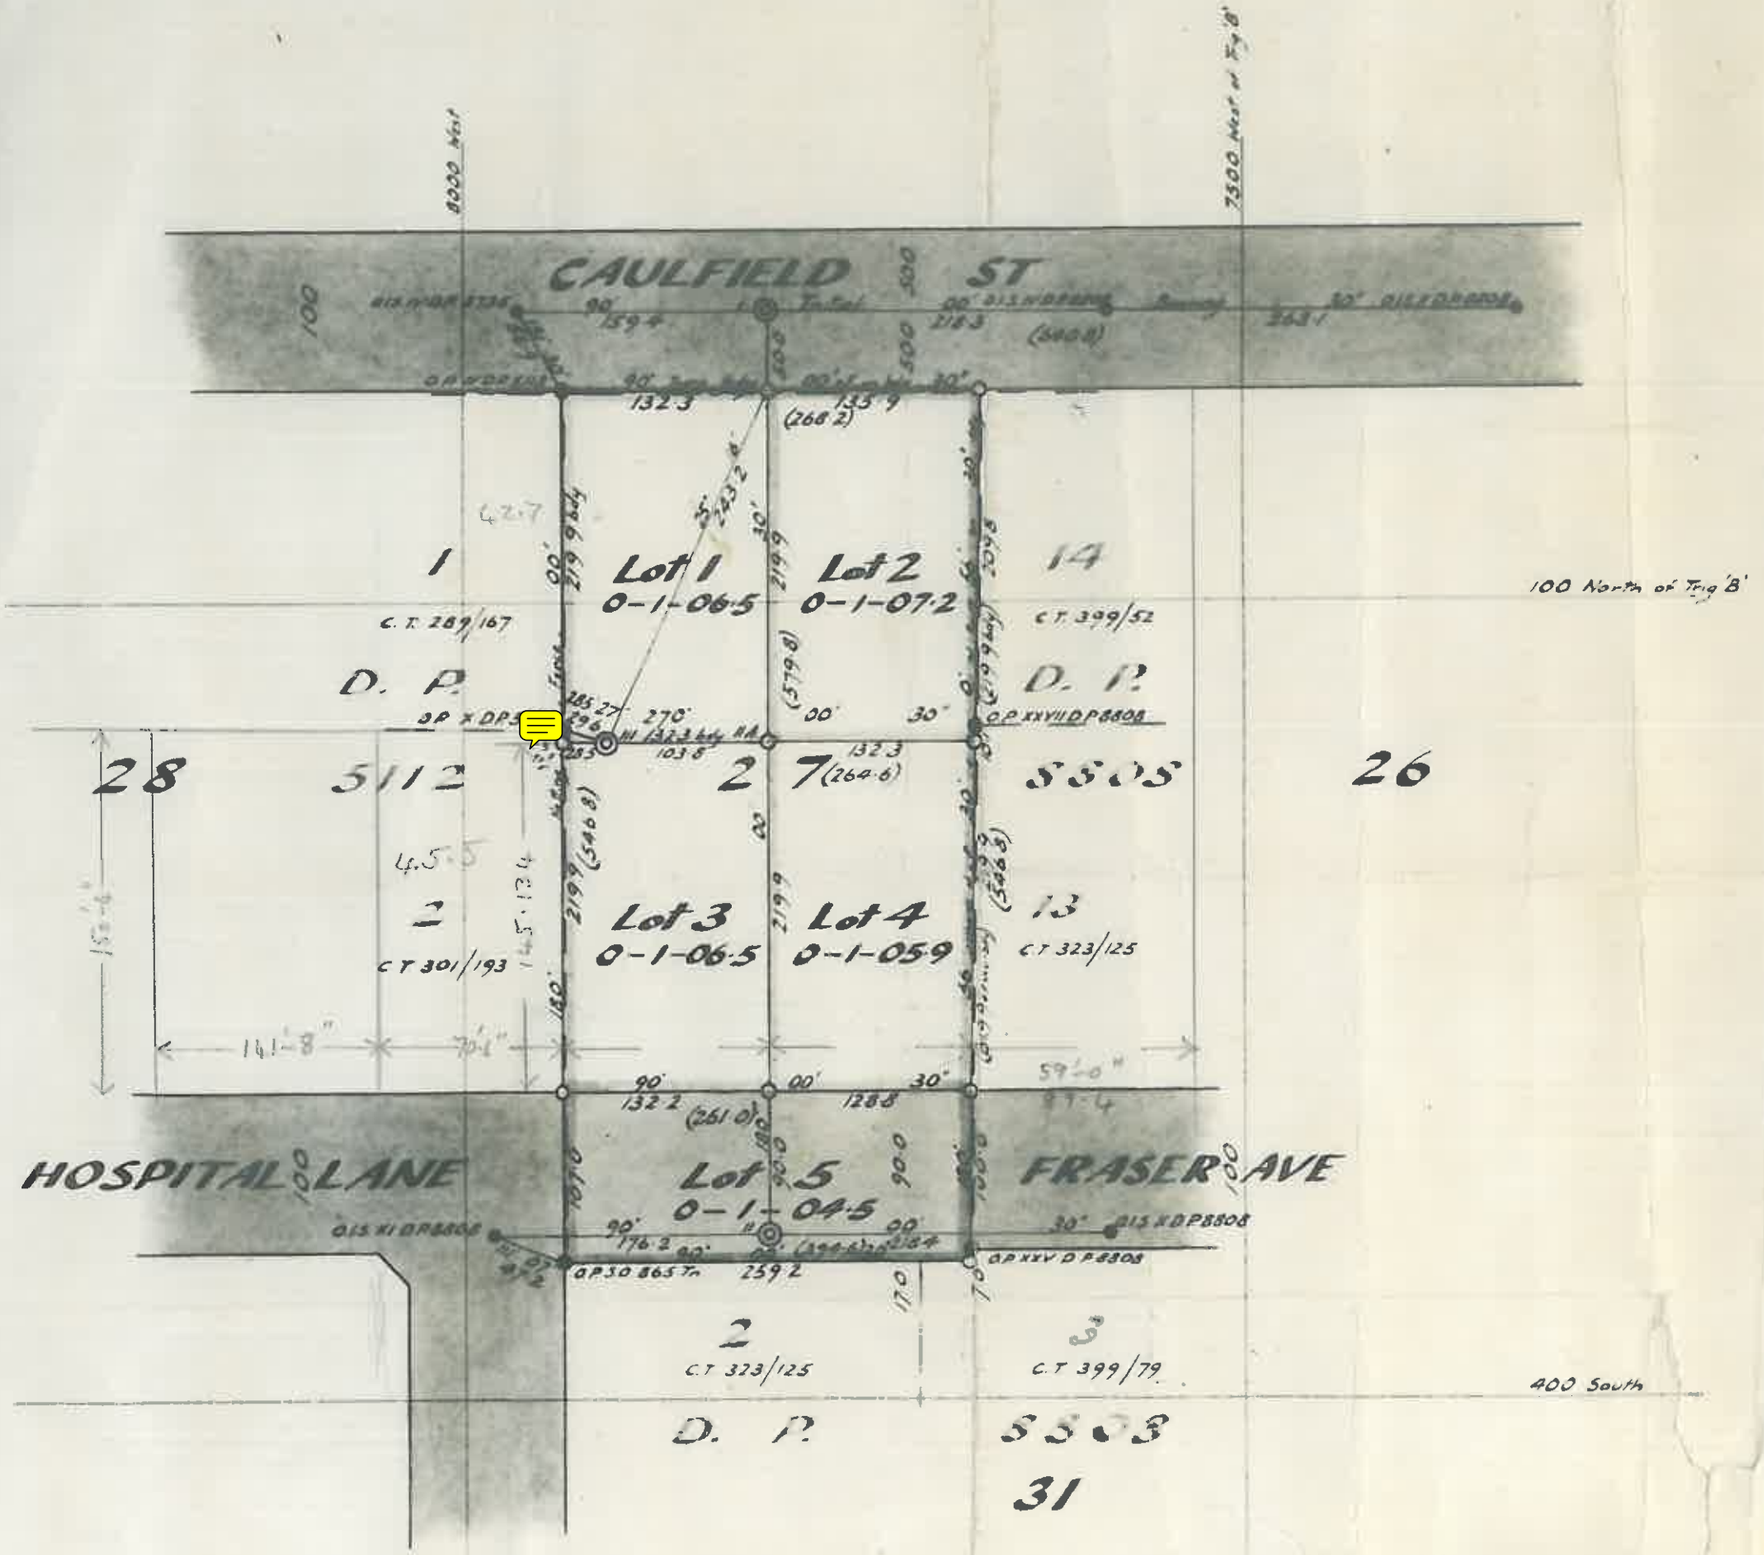

# SUBDIVISION OF SEC. 27

Comprised in C.T. 319/4

Survey Block & District BLOCK I TOWN OF RANFURLY

Land District Otago Local Body Maniototo County

Scale One chain to an inch Surveyed by G. G. Andrews Date March 1958

I, George Grace Andrews of Dunedin Registered Surveyor and holder of an annual practising certificate, do solemnly and sincerely declare that this plan has been made from surveys executed by me; that both plan and survey are correct, and have been made in accordance with the regulations under the Surveyors Act, 1938.
And I make this solemn declaration, conscientiously believing the same to be true and by virtue of the Oaths and Declarations Act 1957

Declared at Dunedin this 24th day of April 1958
before me—

Justice of the Peace, ~~(or Solicitor, or Notary Public)~~

G. G. Andrews
Registered Surveyor

Approved

Applicant or Registered Owner

This space reserved for plan numbers